F.H.W.A. REGION NO.	STATE	FED. AID PROJ. NO.	SHEET NO.	TOTAL SHEETS
3	MD.	M-5025(2)	18	21

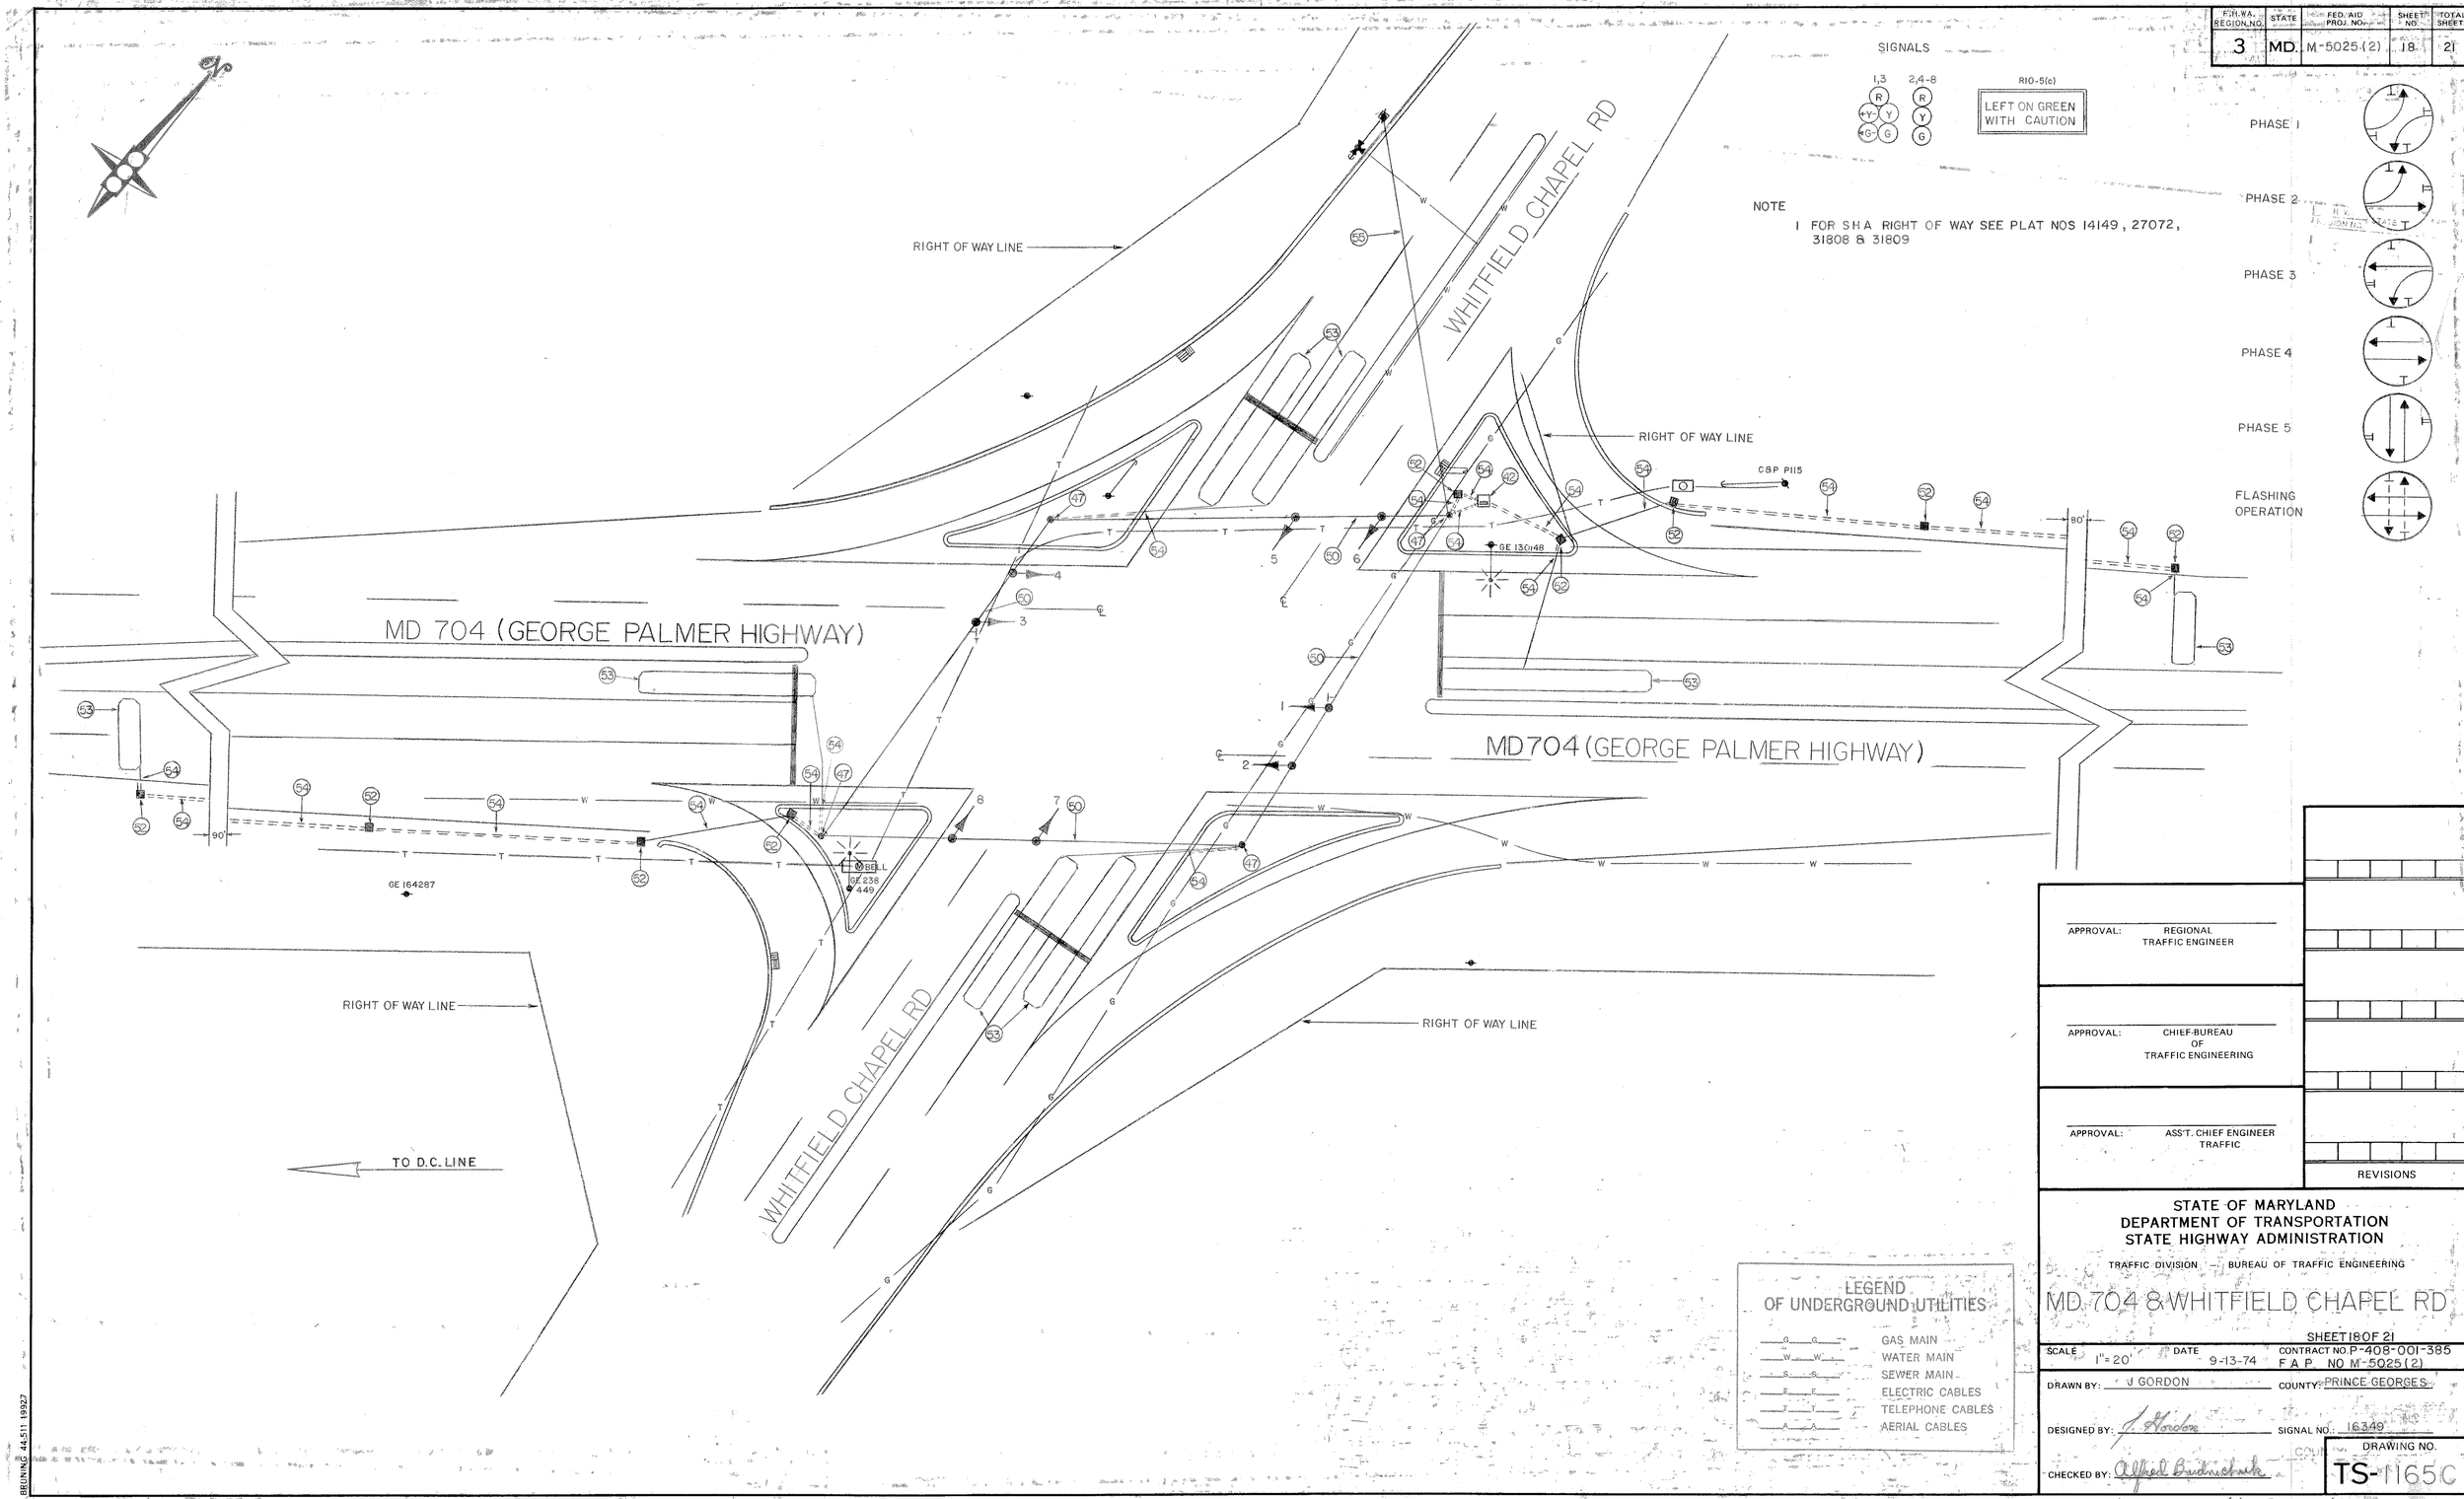

NOTE

1 FOR SHA RIGHT OF WAY SEE PLAT NOS 14149, 27072, 31808 & 31809

LEGEND OF UNDERGROUND UTILITIES

G G	GAS MAIN
W W	WATER MAIN
S S	SEWER MAIN
E E	ELECTRIC CABLES
T T	TELEPHONE CABLES
A A	AERIAL CABLES

APPROVAL: REGIONAL TRAFFIC ENGINEER

APPROVAL: CHIEF-BUREAU OF TRAFFIC ENGINEERING

APPROVAL: ASS'T. CHIEF ENGINEER TRAFFIC

REVISIONS

STATE OF MARYLAND
DEPARTMENT OF TRANSPORTATION
STATE HIGHWAY ADMINISTRATION

TRAFFIC DIVISION — BUREAU OF TRAFFIC ENGINEERING

MD 704 & WHITFIELD CHAPEL RD

SHEET 18 OF 21

SCALE 1" = 20' DATE 9-13-74 CONTRACT NO. P-408-001-385 F.A.P. NO M-5025(2)

DRAWN BY: J GORDON COUNTY: PRINCE GEORGES

DESIGNED BY: J. Gordon SIGNAL NO.: 16349

CHECKED BY: Alfred Budnichuk

DRAWING NO. TS-1165C

BRUNING 44.511 19927