F.H.WA REGION NO.	STATE	FED. AID PROJ. NO.	SHEET NO.	TOTAL SHEETS
3	MD.			

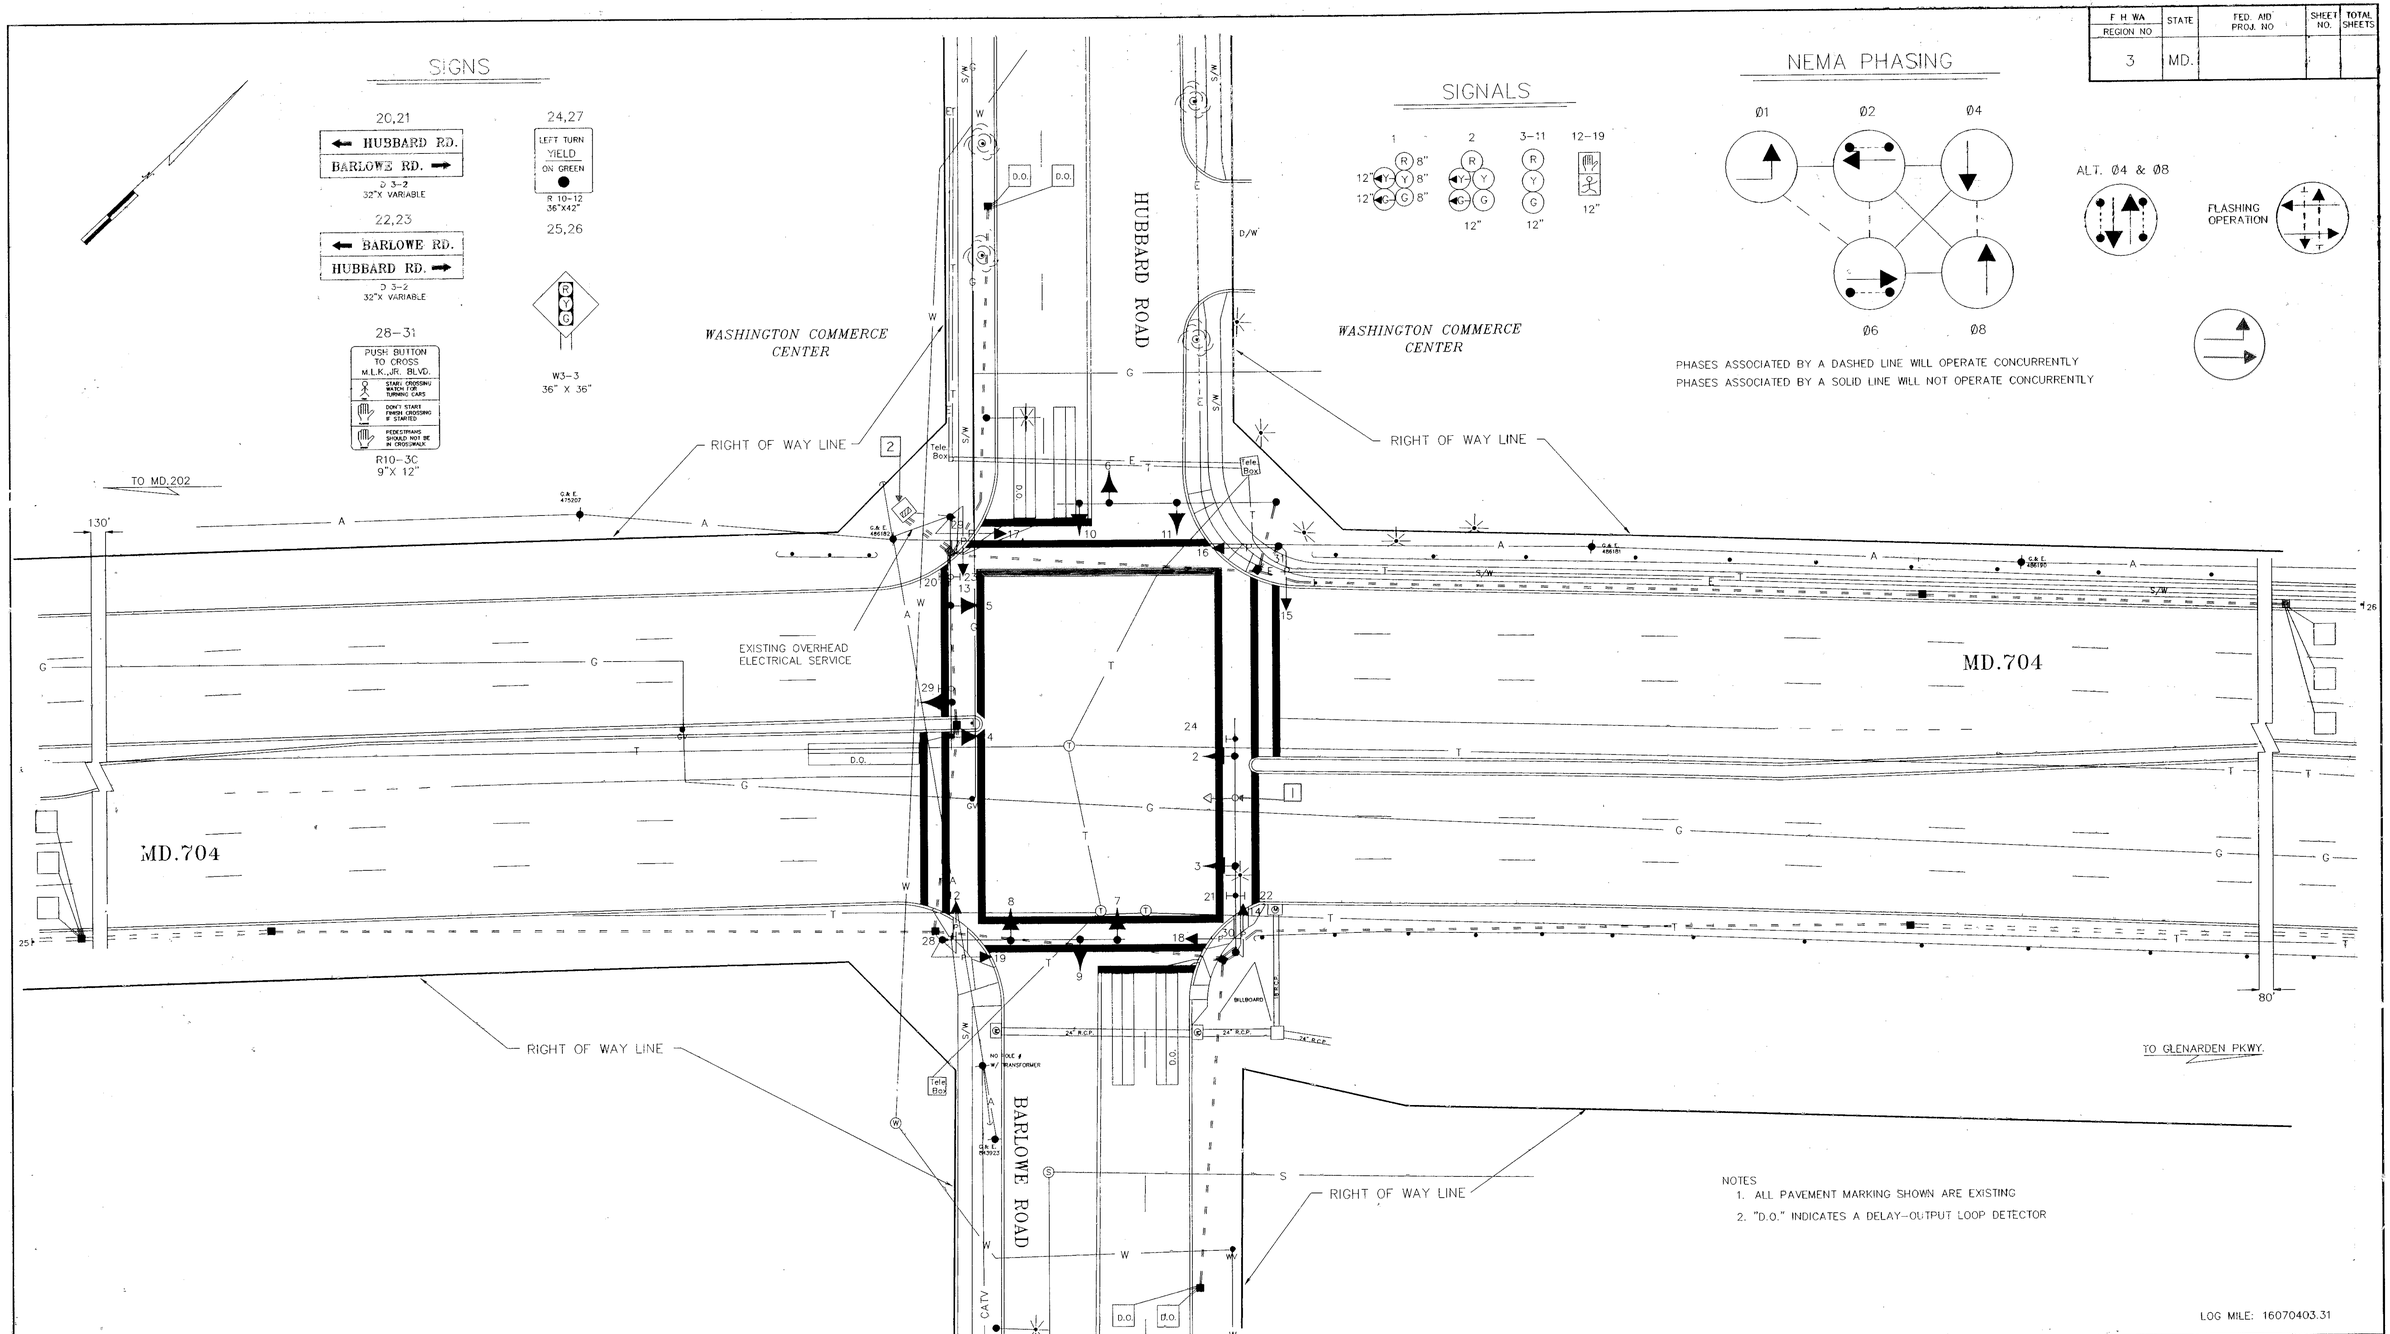

NOTES
1. ALL PAVEMENT MARKING SHOWN ARE EXISTING
2. "D.O." INDICATES A DELAY-OUTPUT LOOP DETECTOR

LOG MILE: 16070403.31

UTILITY LEGEND

G	GAS MAIN
W	WATER MAIN
S	SEWER MAIN
E	ELECTRIC CABLES
A	AERIAL CABLES
T	TELEPHONE CABLES

REVISIONS	APPROVALS
A 3/93 INSTALL OPTICOM PREEMPTION N/B MAR	ORIGINAL ON FILE
	CHIEF, SIGNAL DESIGN SECTION
	ASST. DISTRICT ENGINEER, TRAFFIC
	CHIEF, TRAFFIC ENGINEERING DIVISION
	DIRECTOR, OFFICE OF TRAFFIC

MDOT – STATE HIGHWAY ADMINISTRATION
Office of Traffic and Safety
TRAFFIC ENGINEERING DESIGN DIVISION

DRAWN BY: C. Jednorski
DES. BY: C. Jednorski
CHK. BY:

MD.704 AND BARLOWE RD./ HUBBARD RD.

COUNTY: PRINCE GEORGES

DATE:
SCALE: 1" = 20'
F.A.P. NO.
S.H.A. NO.
TS/STD. NO. 3203A
SHEET NO. ___ OF ___

16070403.31 F# 54