F.H.W.A. REGION NO.	STATE	FED. AID PROJ. NO.	SHEET NO.	TOTAL SHEETS
3	MD			

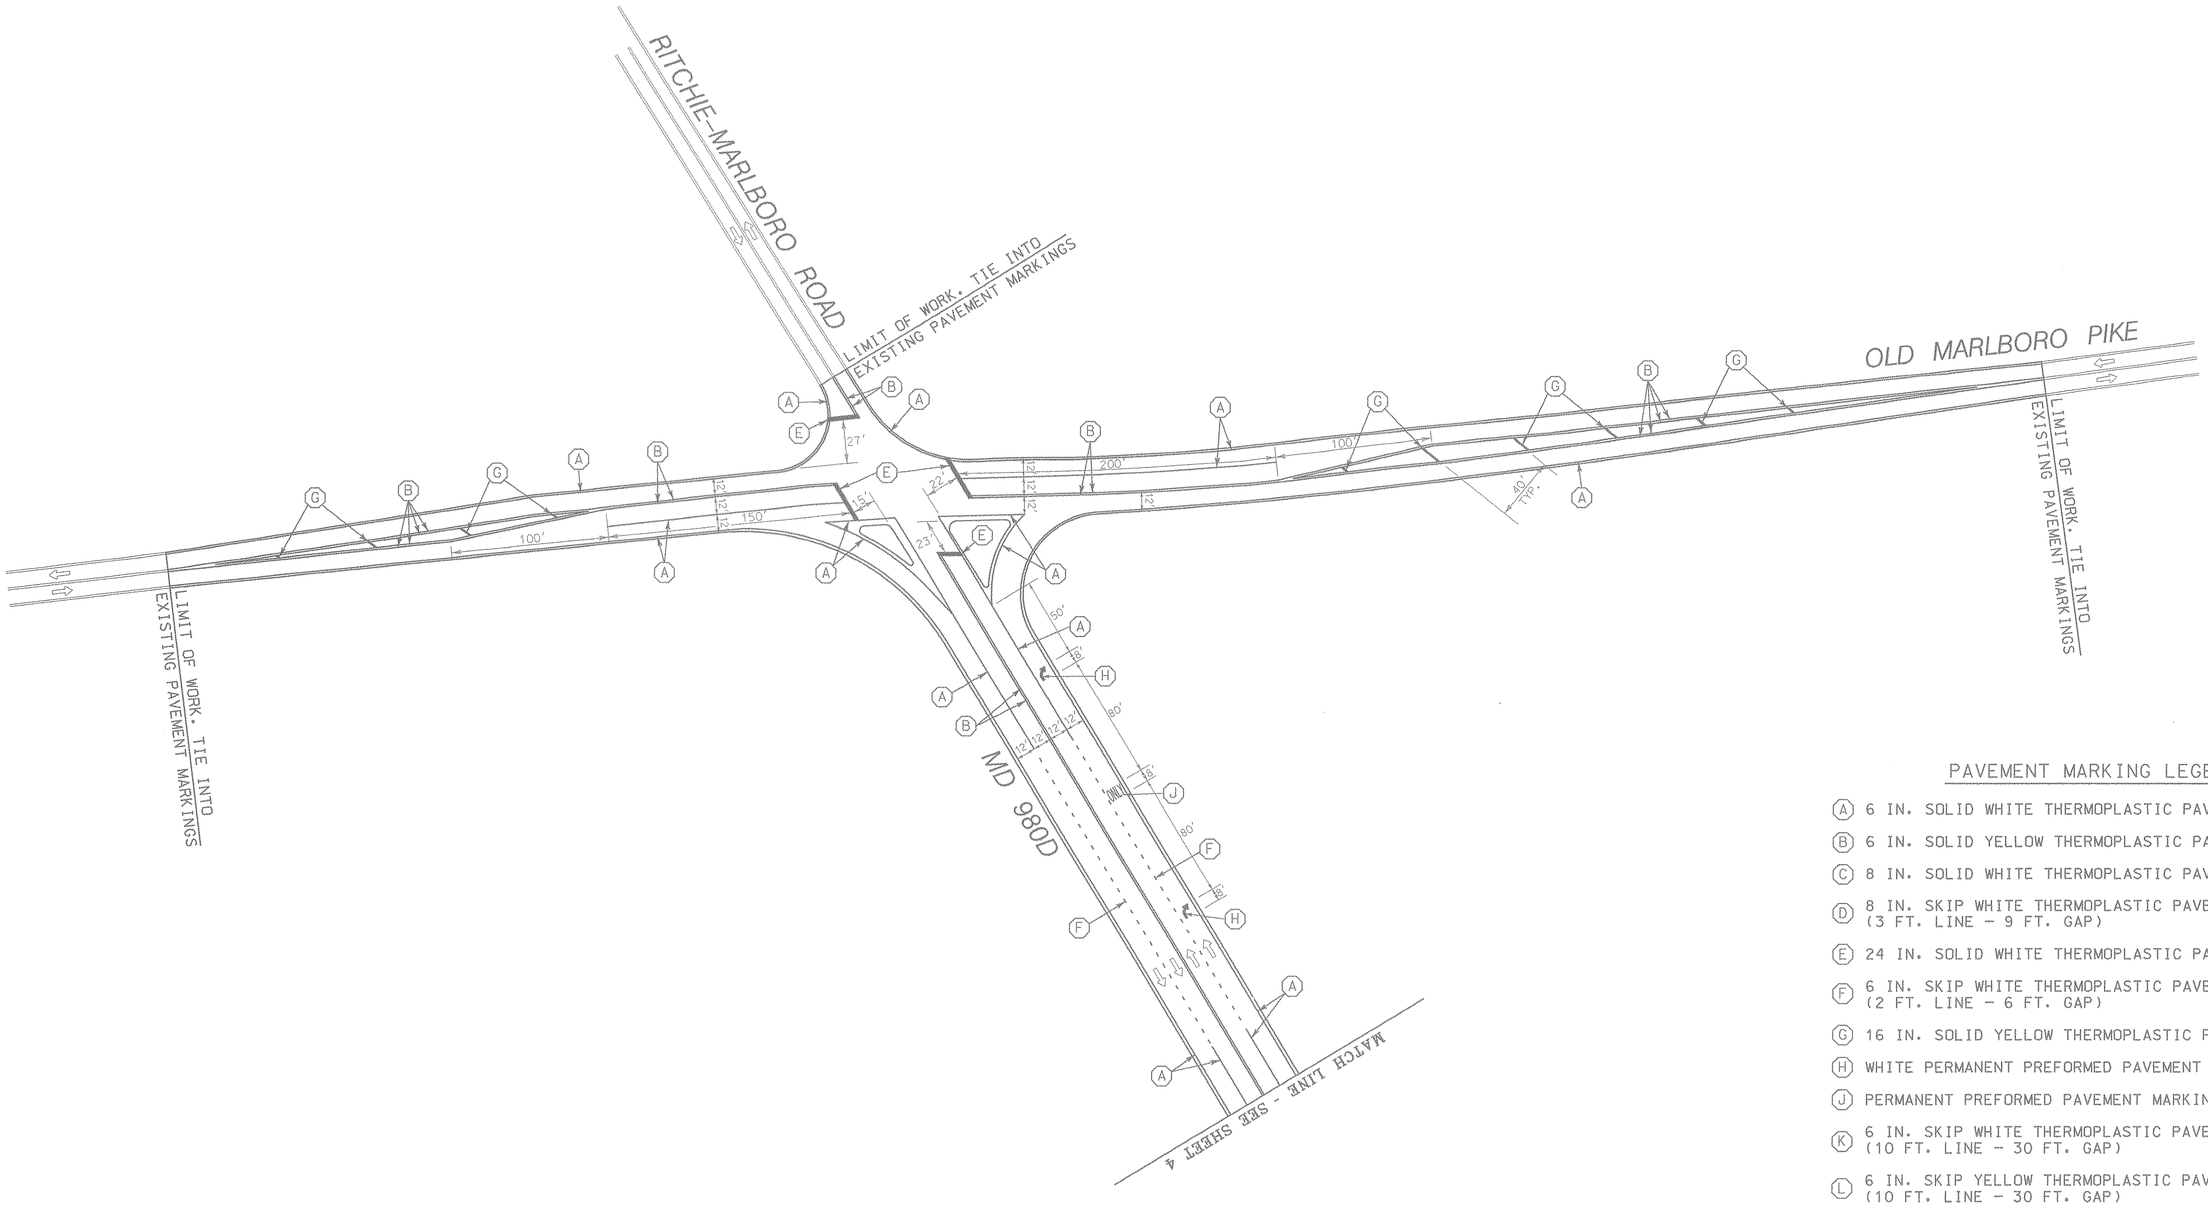

PAVEMENT MARKING LEGEND

- (A) 6 IN. SOLID WHITE THERMOPLASTIC PAVEMENT MARKINGS
- (B) 6 IN. SOLID YELLOW THERMOPLASTIC PAVEMENT MARKINGS
- (C) 8 IN. SOLID WHITE THERMOPLASTIC PAVEMENT MARKINGS
- (D) 8 IN. SKIP WHITE THERMOPLASTIC PAVEMENT MARKINGS (3 FT. LINE - 9 FT. GAP)
- (E) 24 IN. SOLID WHITE THERMOPLASTIC PAVEMENT MARKINGS
- (F) 6 IN. SKIP WHITE THERMOPLASTIC PAVEMENT MARKINGS (2 FT. LINE - 6 FT. GAP)
- (G) 16 IN. SOLID YELLOW THERMOPLASTIC PAVEMENT MARKINGS
- (H) WHITE PERMANENT PREFORMED PAVEMENT MARKING ARROW
- (J) PERMANENT PREFORMED PAVEMENT MARKING "ONLY"
- (K) 6 IN. SKIP WHITE THERMOPLASTIC PAVEMENT MARKINGS (10 FT. LINE - 30 FT. GAP)
- (L) 6 IN. SKIP YELLOW THERMOPLASTIC PAVEMENT MARKINGS (10 FT. LINE - 30 FT. GAP)

WR&A
Whitman, Requardt and Associates
Engineers and Planners
2315 Saint Paul Street
Baltimore, Maryland 21218
(410) 235-3450

REVISIONS	APPROVALS	REVISIONS
	ASSISTANT DIVISION CHIEF	
	ASST. DISTRICT ENGINEER, TRAFFIC	
	CHIEF, TRAFFIC ENGINEERING DESIGN DIVISION	
	DIRECTOR, OFFICE OF TRAFFIC & SAFETY	

MARYLAND DOT - STATE HIGHWAY ADMINISTRATION
Office of Traffic & Safety
TRAFFIC ENGINEERING DESIGN DIVISION
PAVEMENT MARKING PLAN

MD 980D/RITCHIE-MARLBORO RD AND OLD MARLBORO PIKE

DATE: 12-2-98	DRAWN BY: S.BLOSS	F.A.P. NO.		PLAN SHEET NO.:	SHEET NO.
SCALE: 1" = 50'	DESIGNED BY: N.LEARY	S.H.A. NO.			3 OF 8
APPROVED BY:	CHECKED BY: T.HANNAN	COUNTY	PRINCE GEORGES		

M:\94002\30887PV5.DGN