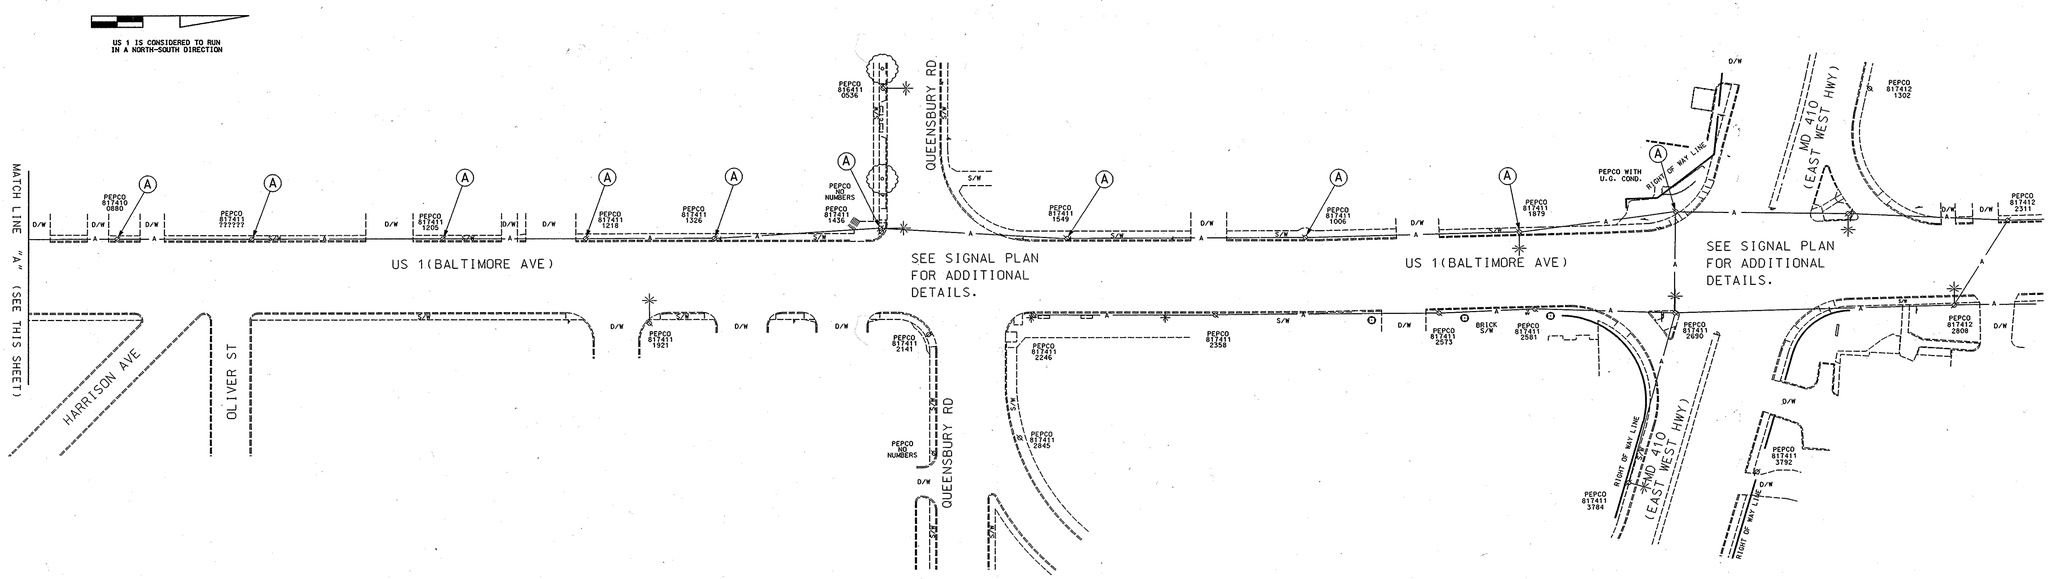

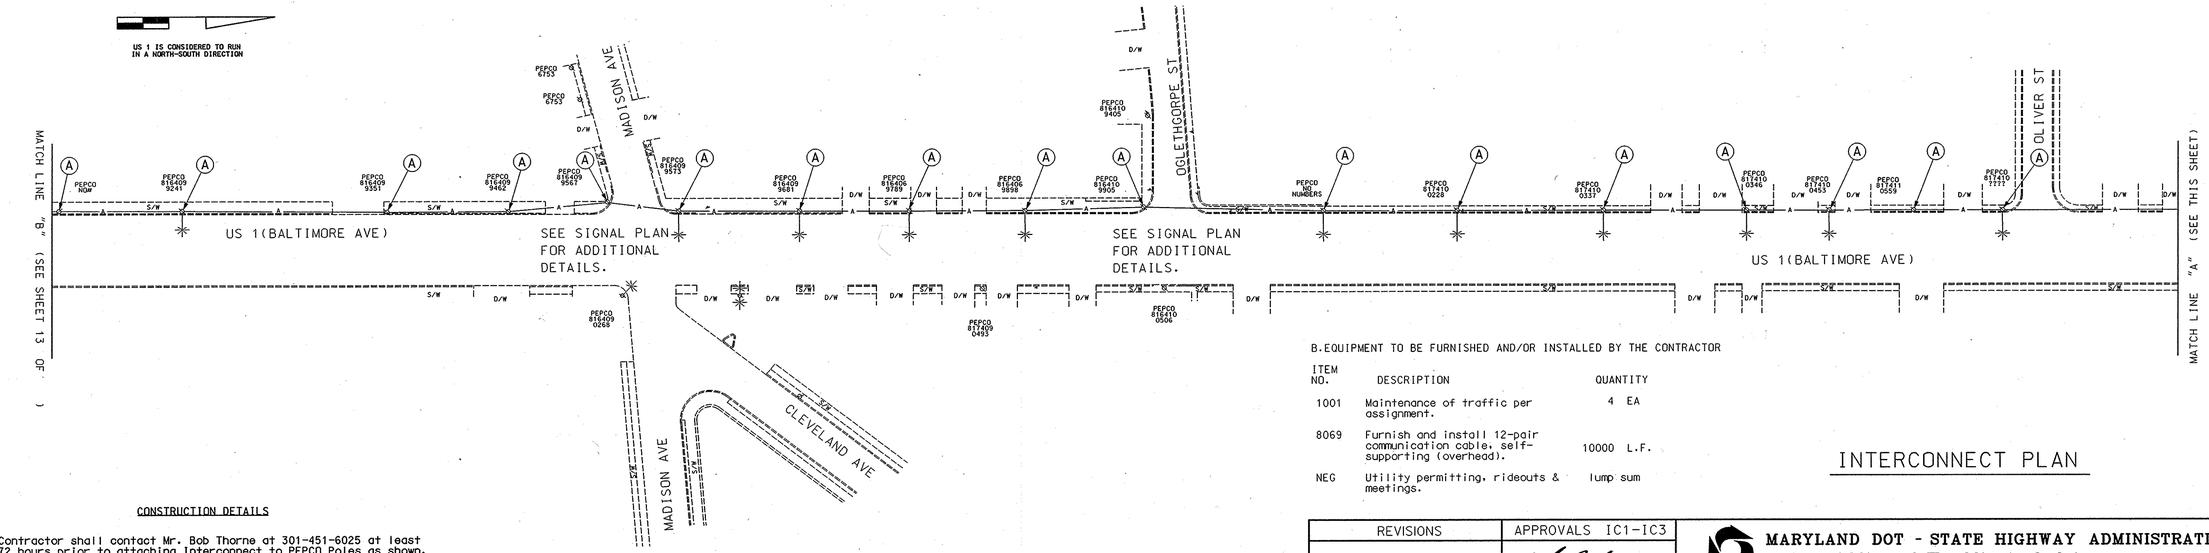

B.EQUIPMENT TO BE FURNISHED AND/OR INSTALLED BY THE CONTRACTOR

ITEM NO.	DESCRIPTION	QUANTITY
1001	Maintenance of traffic per assignment.	4 EA
8069	Furnish and install 12-pair communication cable, self-supporting (overhead).	10000 L.F.
NEG	Utility permitting, rideouts & meetings.	lump sum

INTERCONNECT PLAN

CONSTRUCTION DETAILS

A. Contractor shall contact Mr. Bob Thorne at 301-451-6025 at least 72 hours prior to attaching Interconnect to PEPCO Poles as shown. (Note: See individual Signal Plans for details on connection to the controller cabinets.)

REVISIONS	APPROVALS IC1-IC3
	TEAM LEADER, TRAFFIC ENGINEERING DESIGN DIVISION 2-15-05
	ASST. CHIEF, TRAFFIC ENGINEERING DESIGN DIVISION 2/15/05
	CHIEF, TRAFFIC ENGINEERING DESIGN DIVISION
	DIRECTOR, TRAFFIC & SAFETY 2/16/05

STREET TRAFFIC STUDIES, LTD.
400 Crain Hwy.NW.
Glen Burnie,MD 21061
Ph (410) 590-5500
Fax (410) 590-6637

4695ict.dgn 06-3

MARYLAND DOT - STATE HIGHWAY ADMINISTRATION
Office of Traffic & Safety
TRAFFIC ENGINEERING DESIGN DIVISION
US 1: FROM MD 410 (EAST WEST HWY) SOUTH TO 41st Place / CHARLES ARMENTROUT WAY

DRAWN BY:	S BARANOWSKI	F.A.P. NO.		TS NO. 2545-IC1	SHEET NO. 1 OF 3
CHECKED BY:		S.H.A. NO.	AT5665185		
SCALE:	1"= 50'	COUNTY:	PRINCE GEORGE'S	T.I.M.S. NO. 6633	
DATE:	2-15-05	LOG MILE:			

...\4000's\4695\4695ic\4695ic.dgn Feb. 15, 2005 10:25:44