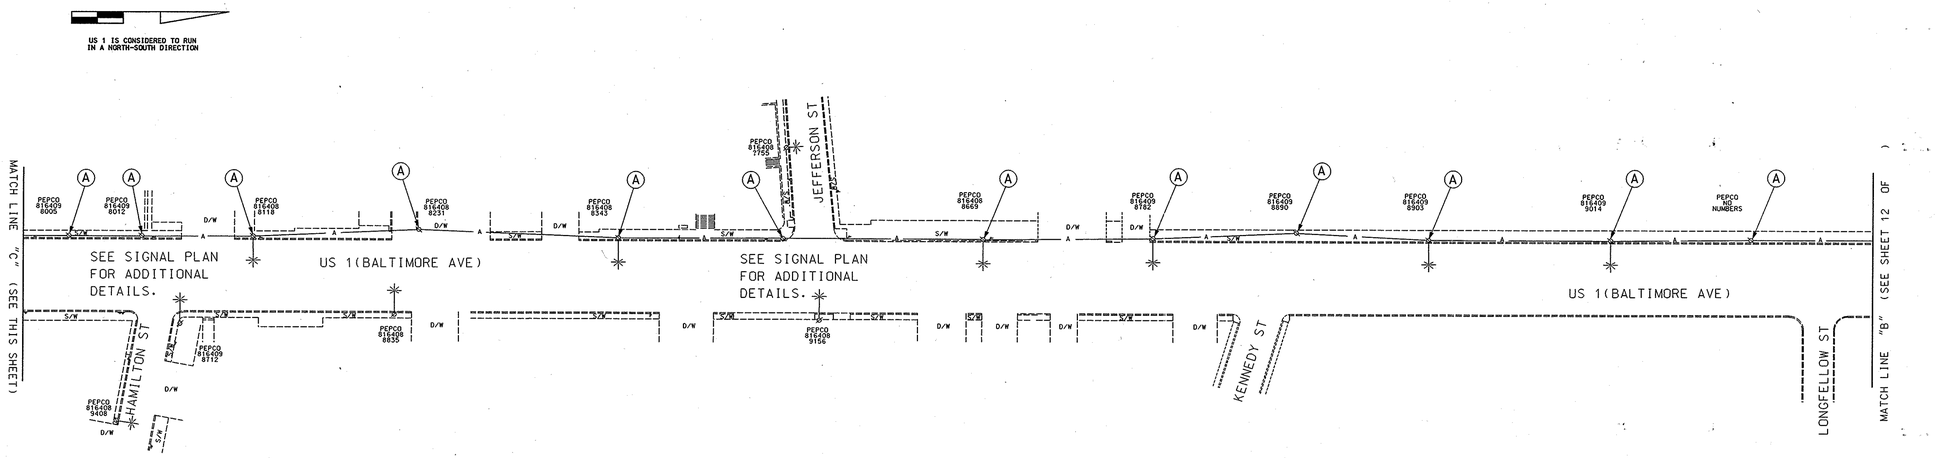

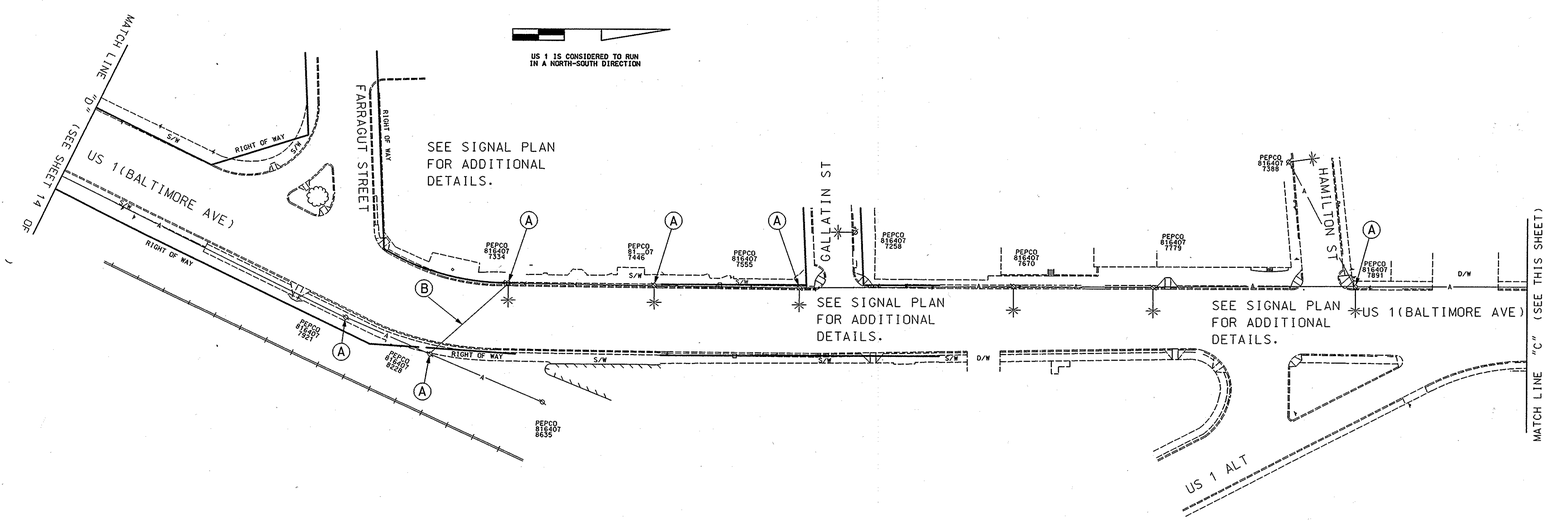

INTERCONNECT PLAN

CONSTRUCTION DETAILS

A. Contractor shall contact Mr. Bob Thorne at 301-451-6025 at least 72 hours prior to attaching Interconnect to PEPCO Poles as shown. (Note: See individual Signal Plans for details on connection to the controller cabinet.)

B. Contractor shall install interconnect from PEPCO Pole to Pole as shown.

STREET TRAFFIC STUDIES, LTD.
400 Crain Hwy.NW.
Glen Burnie,MD 21061
Ph (410) 590-5500
Fax (410) 590-6637

4695ic2.dgn D6-3

MARYLAND DOT - STATE HIGHWAY ADMINISTRATION
Office of Traffic & Safety
TRAFFIC ENGINEERING DESIGN DIVISION
US 1: FROM MD 410 (EAST WEST HWY) SOUTH
TO 41st Place / CHARLES ARMENTROUT WAY

DRAWN BY:	S BARANOWSKI	F.A.P. NO.		TS NO.	SHEET NO.
CHECKED BY:		S.H.A. NO.	AT56651.85	2545-IC2	2 OF 3
SCALE:	1"= 50'	COUNTY:	PRINCE GEORGE'S	T.I.M.S. NO.	
DATE:	2-15-05	LOG MILE:		G633	

...\4000's\4695\4695ic\4695ic.dgn Feb. 15, 2005 10:26:15