F.H.WA. REGION NO.	STATE	FED. AID PROJ. NO.	SHEET NO.	TOTAL SHEETS
3	MD.	M-5081(2)	7	10

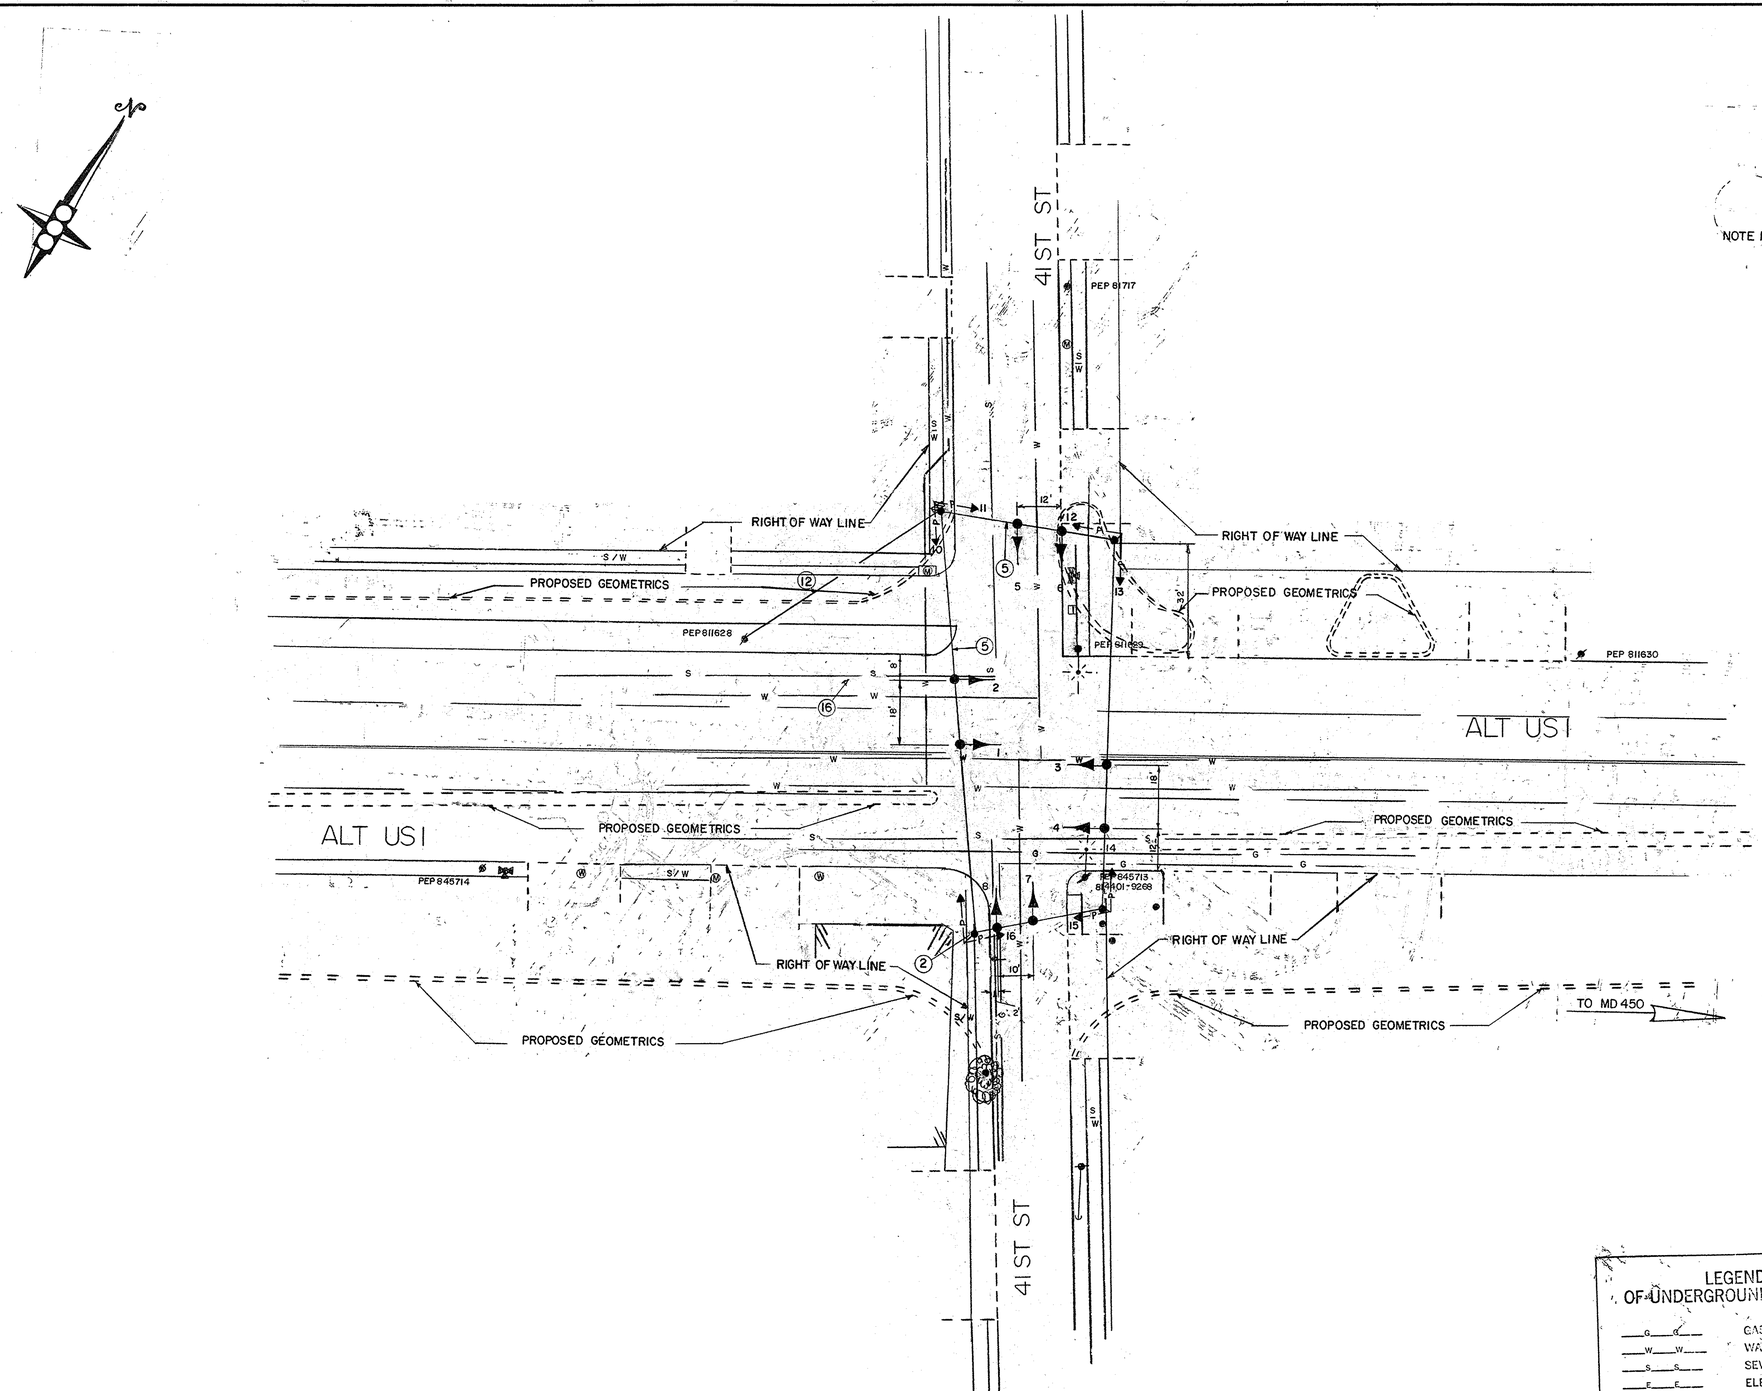

SIGNALS

12" 1-8 (R) (Y) (G)

12" 9-16 DW WK

NOTE 1 FOR CONSTRUCTION DETAILS SEE PAGE 32 OF THE PROPOSAL BOOK

PHASE 1

PHASE 2

FLASHING OPERATION

LEGEND OF UNDERGROUND UTILITIES

G G	GAS MAIN
W W	WATER MAIN
S S	SEWER MAIN
E E	ELECTRIC CABLES
T T	TELEPHONE CABLES
A A	AERIAL CABLES

APPROVAL: REGIONAL TRAFFIC ENGINEER

APPROVAL: CHIEF-BUREAU OF TRAFFIC ENGINEERING

APPROVAL: ASS'T. CHIEF ENGINEER TRAFFIC

REVISIONS

STATE OF MARYLAND
DEPARTMENT OF TRANSPORTATION
STATE HIGHWAY ADMINISTRATION

TRAFFIC DIVISION – BUREAU OF TRAFFIC ENGINEERING

ALT US1 & 41 ST AVE

SHEET 7 OF 10

SCALE 1"=20' DATE 6-11-74 CONTRACT NO. P-330-001-385 FAP NO M-5081(2)

DRAWN BY: W R BT COUNTY: PRINCE GEORGES

DESIGNED BY: Robert W. Tyson SIGNAL NO. 16040

CHECKED BY: DRAWING NO. TS-1105A

16A00100,69

BRUNING 44-511 19927