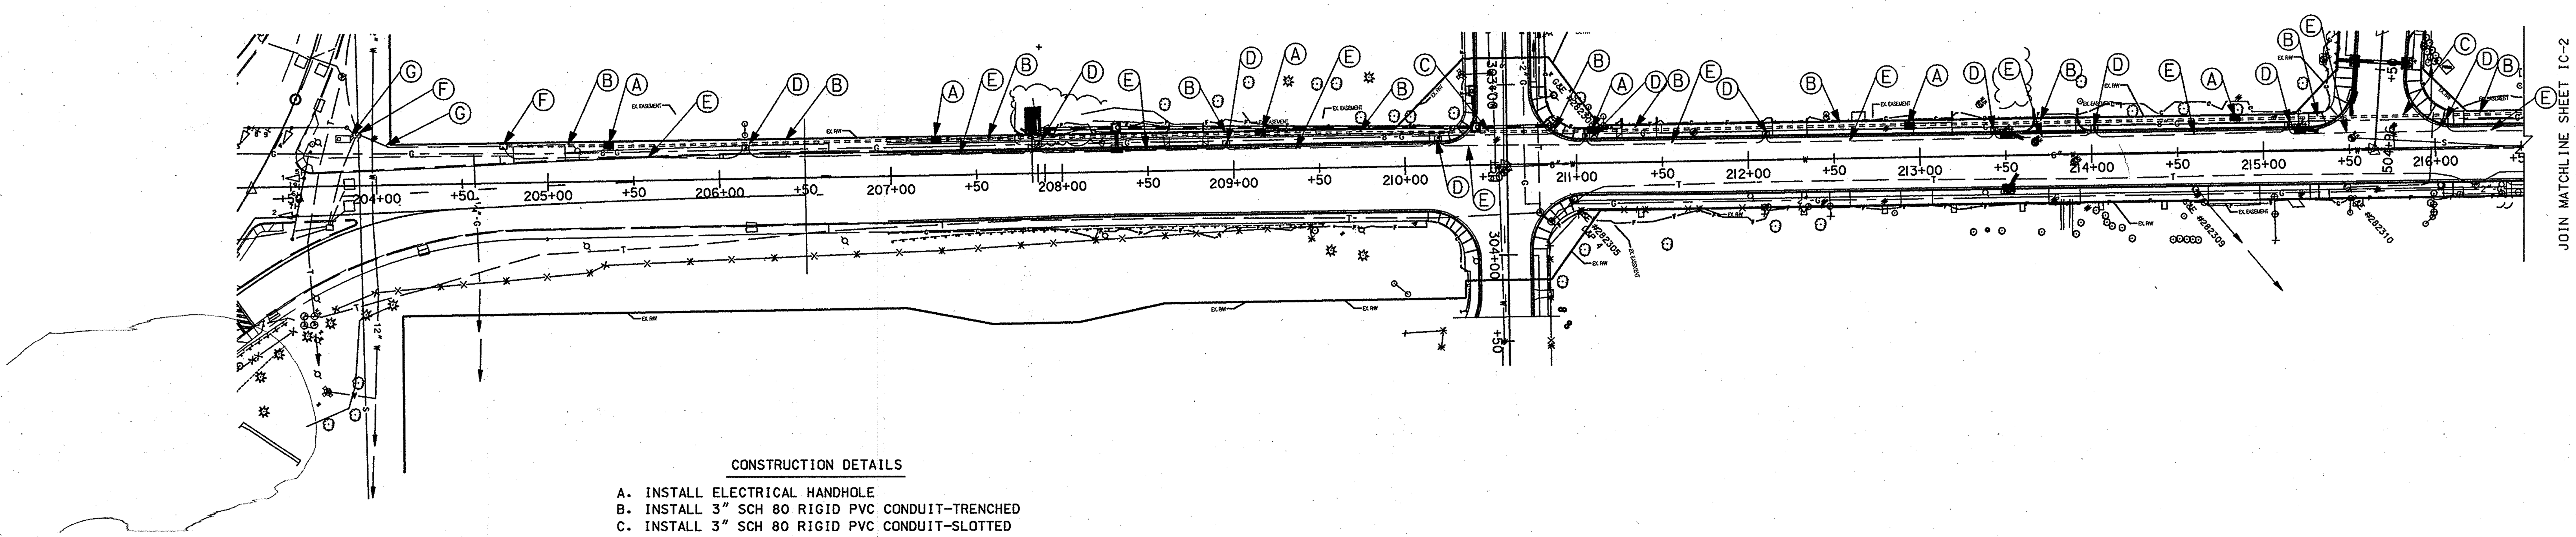

CONSTRUCTION DETAILS

A. INSTALL ELECTRICAL HANDHOLE
B. INSTALL 3" SCH 80 RIGID PVC CONDUIT-TRENCHED
C. INSTALL 3" SCH 80 RIGID PVC CONDUIT-SLOTTED
D. REMOVE EXISTING HANDHOLE
E. CAP AND ABANDON EXISTING CONDUIT
F. USE EXISTING HANDBOX
E. USE EXISTING CONDUIT

A. EQUIPMENT TO BE SUPPLIED BY THE ADMINSTRATION

NONE

B. EQUIPMENT TO BE SUPPLIED AND/OR INSTALLED BY THE CONTRACTOR

CATEGORY CODE #	ITEM #	QUANTITY	ITEM DESCRIPTION
805135	8001		3 INCH SCHEDULE 80 RIGID PVC CONDUIT-TRENCHED
805150	8002		3 INCH SCHEDULE 80 RIGID PVC CONDUIT-SLOTTED
811001	8003		FURNISH AND INSTALL ELECTRICAL HANDHOLE
811002	8004		REMOVE ELECTRICAL HANDHOLE
822002	8005		12-PAIR COMMUNICATION CABLE, JELLYFILLED (UNDERGROUND)

APPROVALS

TEAM LEADER — [signature] 6/27/2006
ASST. DIV. CHIEF — [signature] 6-28-06
DIVISION CHIEF — For [signature] 6-28-06
OFFICE DIRECTOR — For [signature] 6/28/06

REVISIONS

SHA
STATE OF MARYLAND
DEPARTMENT OF TRANSPORTATION
STATE HIGHWAY ADMINISTRATION
OFFICE OF TRAFFIC & SAFETY
TRAFFIC ENGINEERING DESIGN DIVISION

US 1 NORTHBOUND
FROM TALBOT AVENUE TO HOWARD COUNTY LINE

TRAFFIC SIGNAL INTERCONNECT IC-1

SCALE 1:50 DATE JUNE, 2006 CONTRACT NO. PG1115384

DESIGNED BY C. STRAIN COUNTY PRINCE GEORGE'S
DRAWN BY C.STRAIN LOGMILE 16000113.58-16000113.99
CHECKED BY J BIDDLE TIMS NO. H367
FAP NO. TOD NO.

TS NO. 1545 DRAWING - 1 OF 2 SHEET NO. OF

PLOTTED: Tuesday, June 27, 2006 at 9:59:37 AM
FILE: IC 1of 2.dgn

BY: cstrain