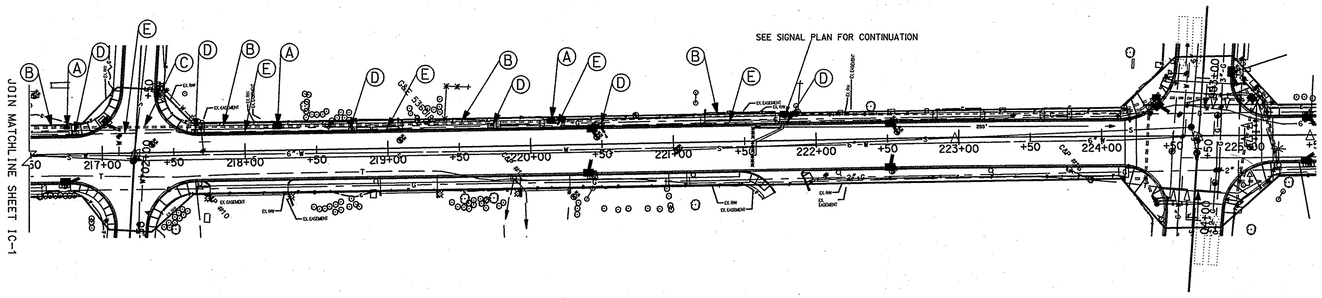

CONSTRUCTION DETAILS

A. INSTALL ELECTRICAL HANDHOLE
B. INSTALL 3" SCH 80 RIGID PVC CONDUIT-TRENCHED
C. INSTALL 3" SCH 80 RIGID PVC CONDUIT-SLOTTED
D. REMOVE EXISTING HANDHOLE
E. CAP AND ABANDON EXISTING CONDUIT
F. USE EXISTING HANDBOX
G. USE EXISTING CONDUIT

CONSTRUCTION NOTE

THE CONTRACTOR SHALL COORDINATE THE INSTALLATION OF THE INTERCONNECT CONDUIT AND HANDBOXES WITH THE INSTALLATION OF THE PEDESTRIAN LIGHTING SYSTEM ON SHEETS LP-1 THROUGH LP-3

A. EQUIPMENT TO BE SUPPLIED BY THE ADMINSTRATION

NONE

B. EQUIPMENT TO BE SUPPLIED AND/OR INSTALLED BY THE CONTRACTOR

CATEGORY CODE #	ITEM #	QUANTITY	ITEM DESCRIPTION
805135	8001	1600 LF	3 INCH SCHEDULE 80 RIGID PVC CONDUIT-TRENCHED
805150	8002	150 LF	3 INCH SCHEDULE 80 RIGID PVC CONDUIT-SLOTTED
811001	8003	9 EA	FURNISH AND INSTALL ELECTRICAL HANDHOLE
811002	8004	16 EA	REMOVE ELECTRICAL HANDHOLE
822002	8005	2500 LF	12-PAIR COMMUNICATION CABLE, JELLYFILLED (UNDERGROUND)

SHA

STATE OF MARYLAND
DEPARTMENT OF TRANSPORTATION
STATE HIGHWAY ADMINISTRATION
OFFICE OF TRAFFIC & SAFETY
TRAFFIC ENGINEERING DESIGN DIVISION

US 1 NORTHBOUND
FROM TALBOT AVENUE TO HOWARD COUNTY LINE

TRAFFIC SIGNAL INTERCONNECT IC-2

SCALE 1:50 DATE JUNE, 2006 CONTRACT NO. PG1115384

DESIGNED BY C. STRAIN
DRAWN BY C.STRAIN
CHECKED BY J BIDDLE
FAP NO.

COUNTY PRINCE GEORGE'S
LOGMILE 16000113.58-16000113.99
TIMS NO. H367
TOD NO.

TS NO. 1545 | DRAWING - 2 OF 2 | SHEET NO. OF

PLOTTED: Tuesday, June 27, 2006 at 9:58:33 AM
FILE: IC 2 of 2.dgn

BY: cstrain