US 1 IS CONSIDERED TO RUN IN A NORTH SOUTH DIRECTION.

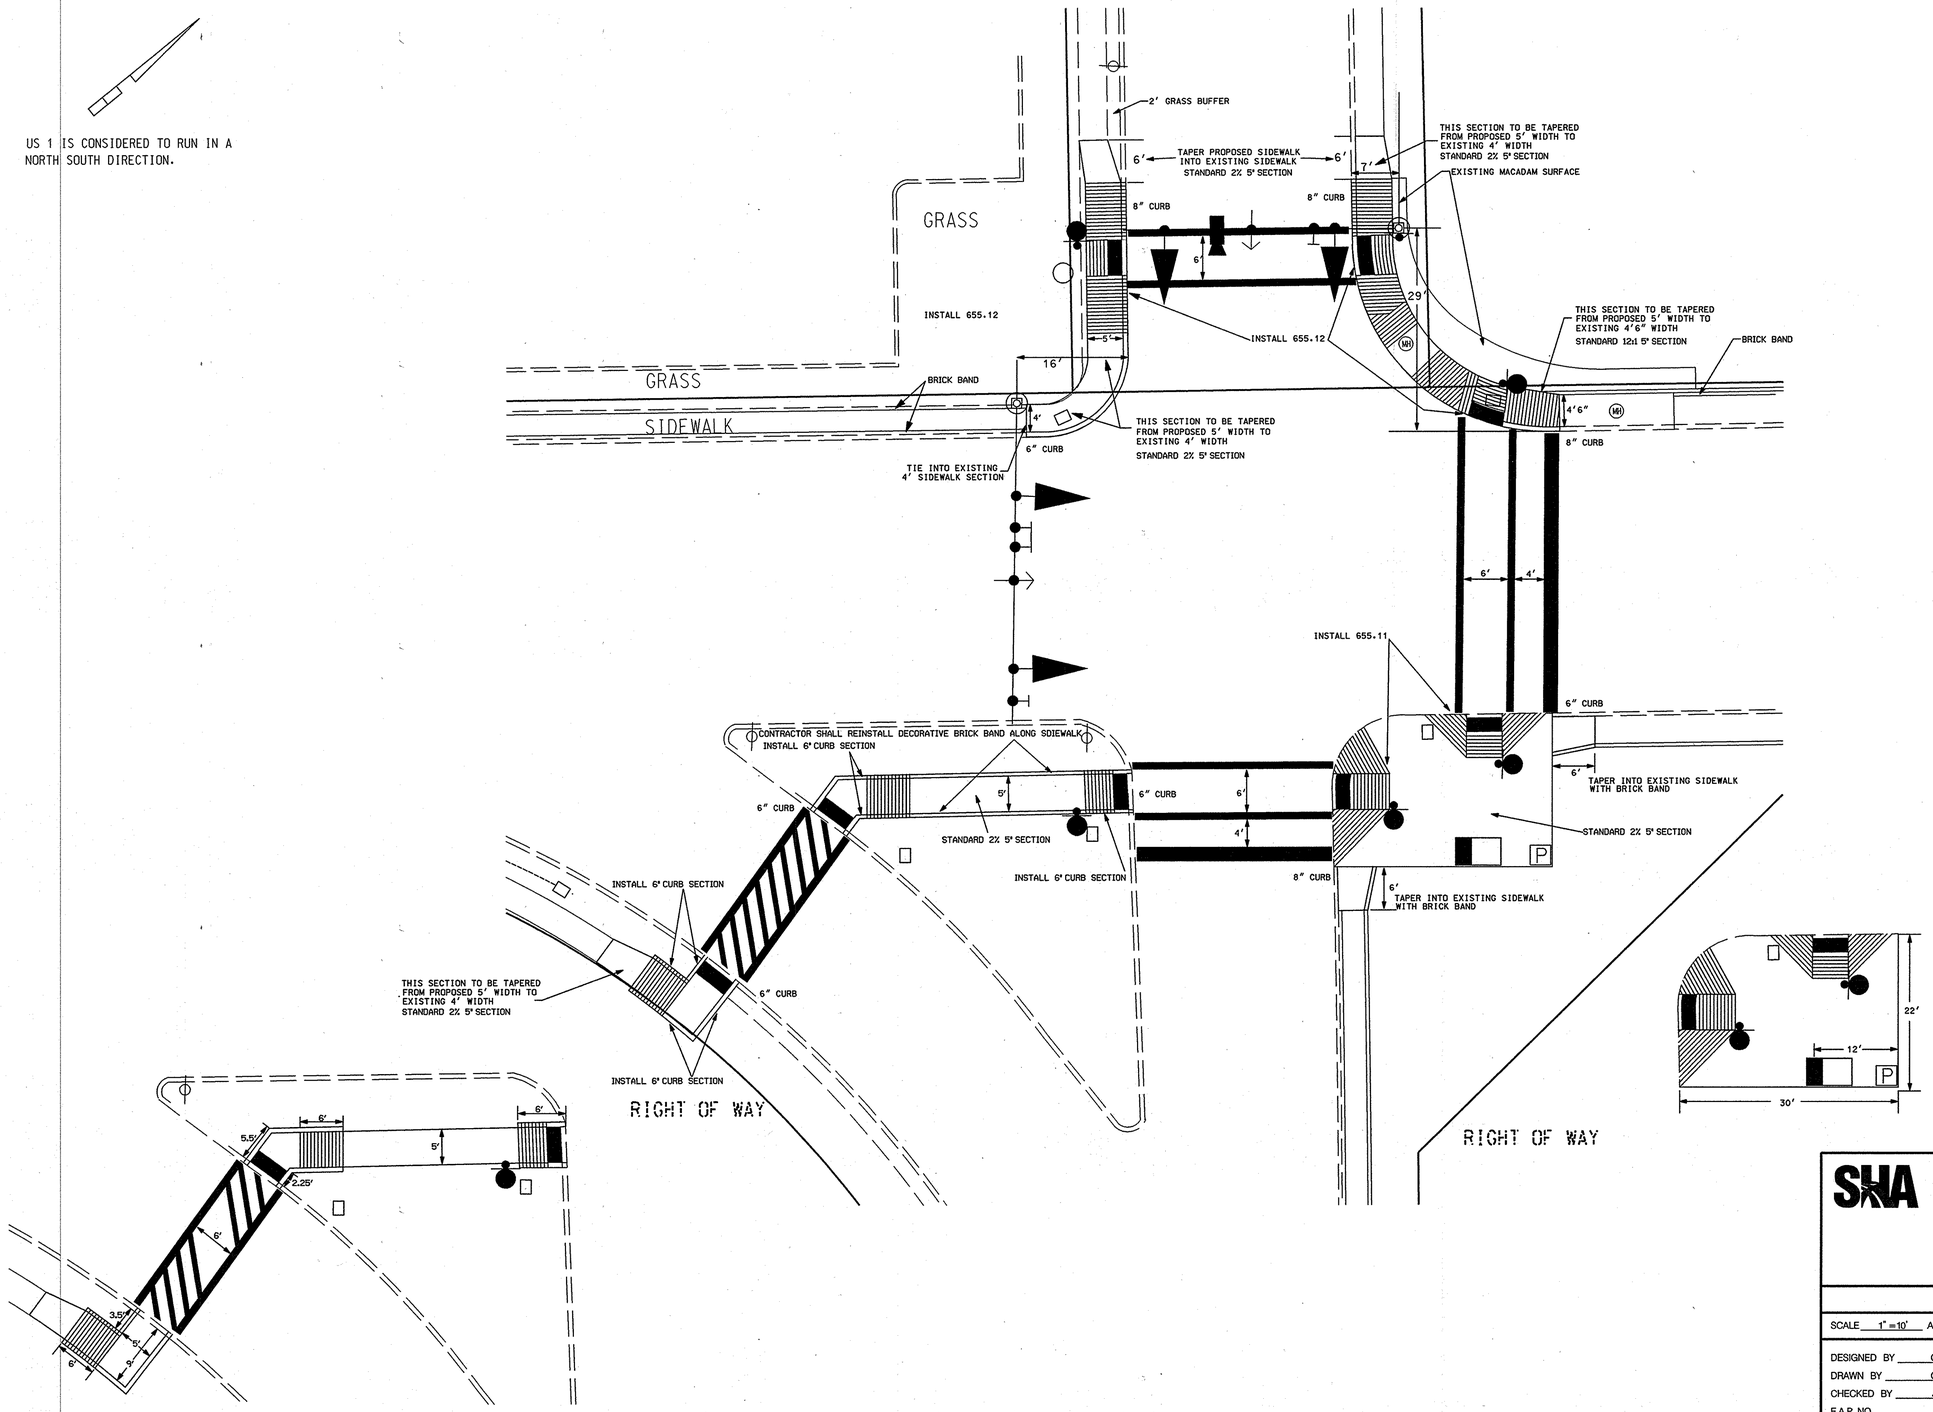

TOD NO:XX445-07
SHA NO: PG719A53/C53
US 1 S@ MD 198 W

STATE OF MARYLAND
DEPARTMENT OF TRANSPORTATION
STATE HIGHWAY ADMINISTRATION

OFFICE OF TRAFFIC & SAFETY
TRAFFIC ENGINEERING DESIGN DIVISION

SB US 1 (BALTIMORE AVE) @

WB MD 198 (TALBOT AVE)

RAMP DETAIL SHEET

SCALE 1" =10' ADVERTISED DATE _____ CONTRACT NO. _____

DESIGNED BY	C STRAIN	COUNTY	PRINCE GEORGE'S
DRAWN BY	C STRAIN	LOGMILE	16000100.56
CHECKED BY	J BIDDLE	TIMS NO.	J507
F.A.P. NO.	N/A	TOD NO.	

TS NO. 1636	DRAWING SG-2 OF 3	SHEET NO. 2 OF 3

PLOTTED: Friday, October 31, 2008 at 7:32:44 AM
FILE: US 1 @ Talbott Details.dgn

BY: cstrain