F.H.WA. REGION NO.	STATE	FED. AID PROJ. NO.	SHEET NO.	TOTAL SHEETS
3	MD.			

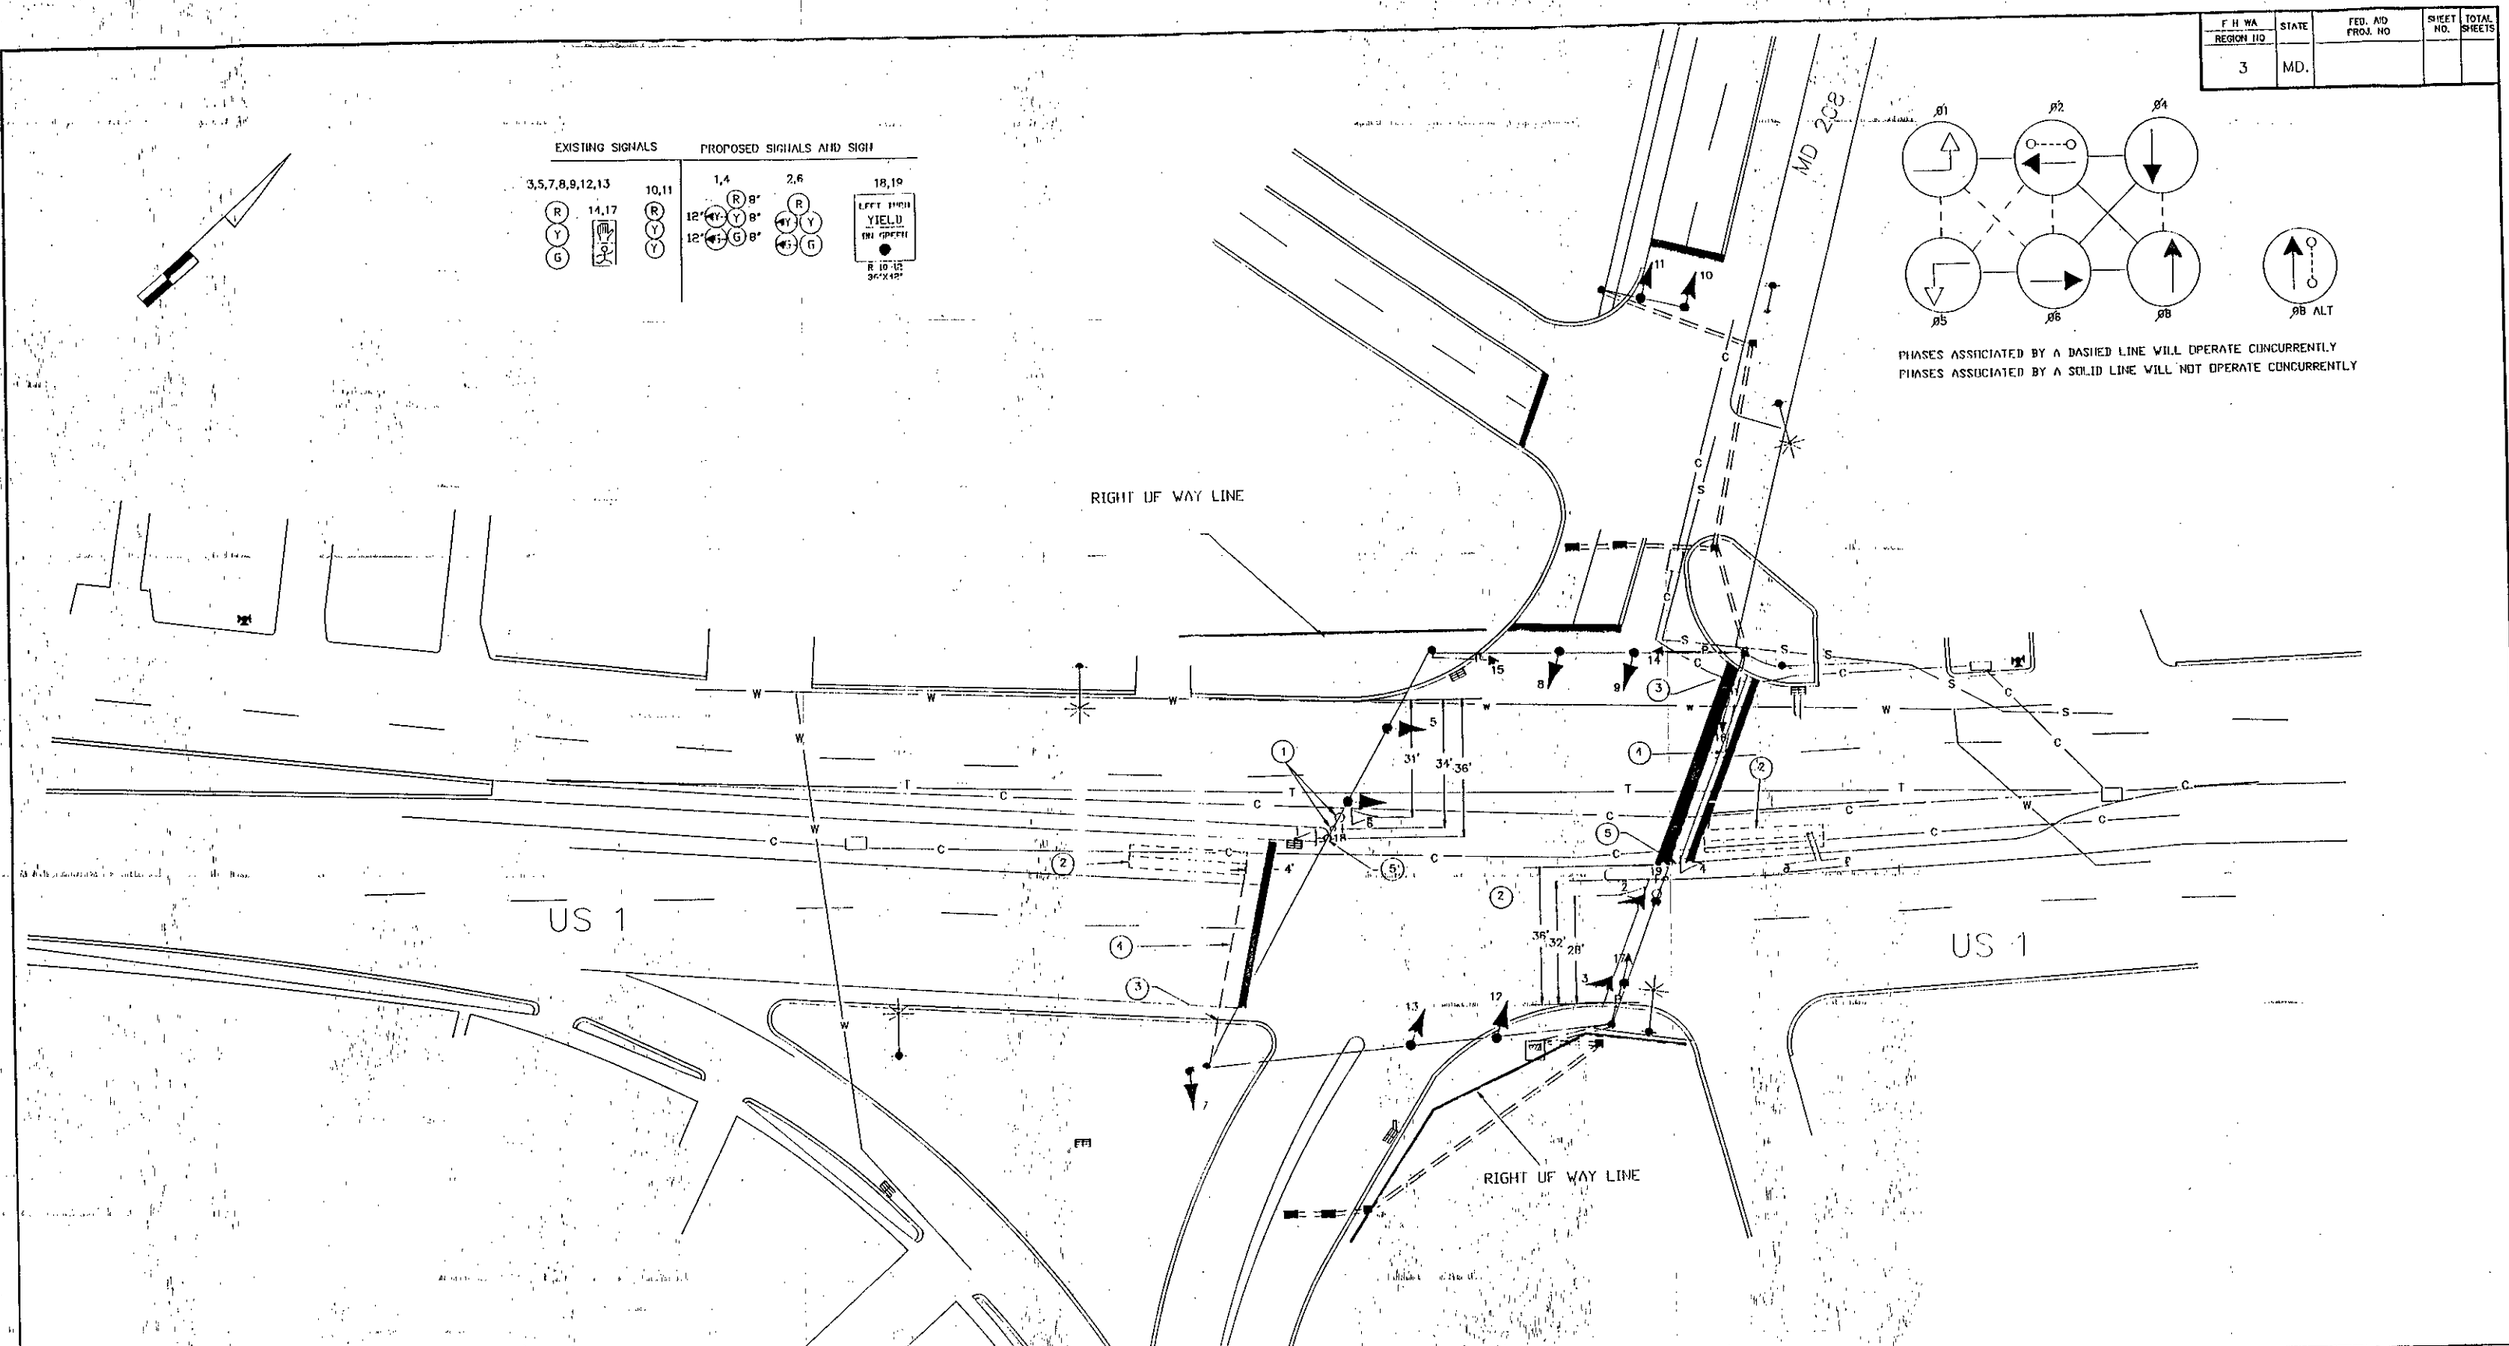

UTILITY LEGEND

- G — GAS MAIN
- W — WATER MAIN
- S — SEWER MAIN
- E — ELECTRIC CABLES
- A — AERIAL CABLES
- T — TELEPHONE CABLES

REVISIONS	APPROVALS
A INSTALL E/P LT NB & SB US 1	CHIEF, SIGNAL & DESIGN SECTION ASST. DISTRICT ENGINEER, TRAFFIC CHIEF, TRAFFIC ENGINEERING DIVISION DISTRICT CHIEF ENGINEER, OFFICE OF TRAFFIC

NOTE: THIS IS A REVISION TO THE OFFICIAL TS-240 ON FILE

MDOT – STATE HIGHWAY ADMINISTRATION
Office of Traffic
TRAFFIC ENGINEERING DIVISION SIGNAL #

DRAWN BY: DERRICK DICKERSON
DES. BY:
CHK. BY:
DATE: 9/90
SCALE: 1" = 20'

US 1 AND MD 208 (38TH ST)
16000100.48
COUNTY: PRINCE GEORGES
F.A.P. NO.
S.H.A. NO.
TS/STD. NO. TS-240 (A)
SHEET NO. ___ OF ___

#0830