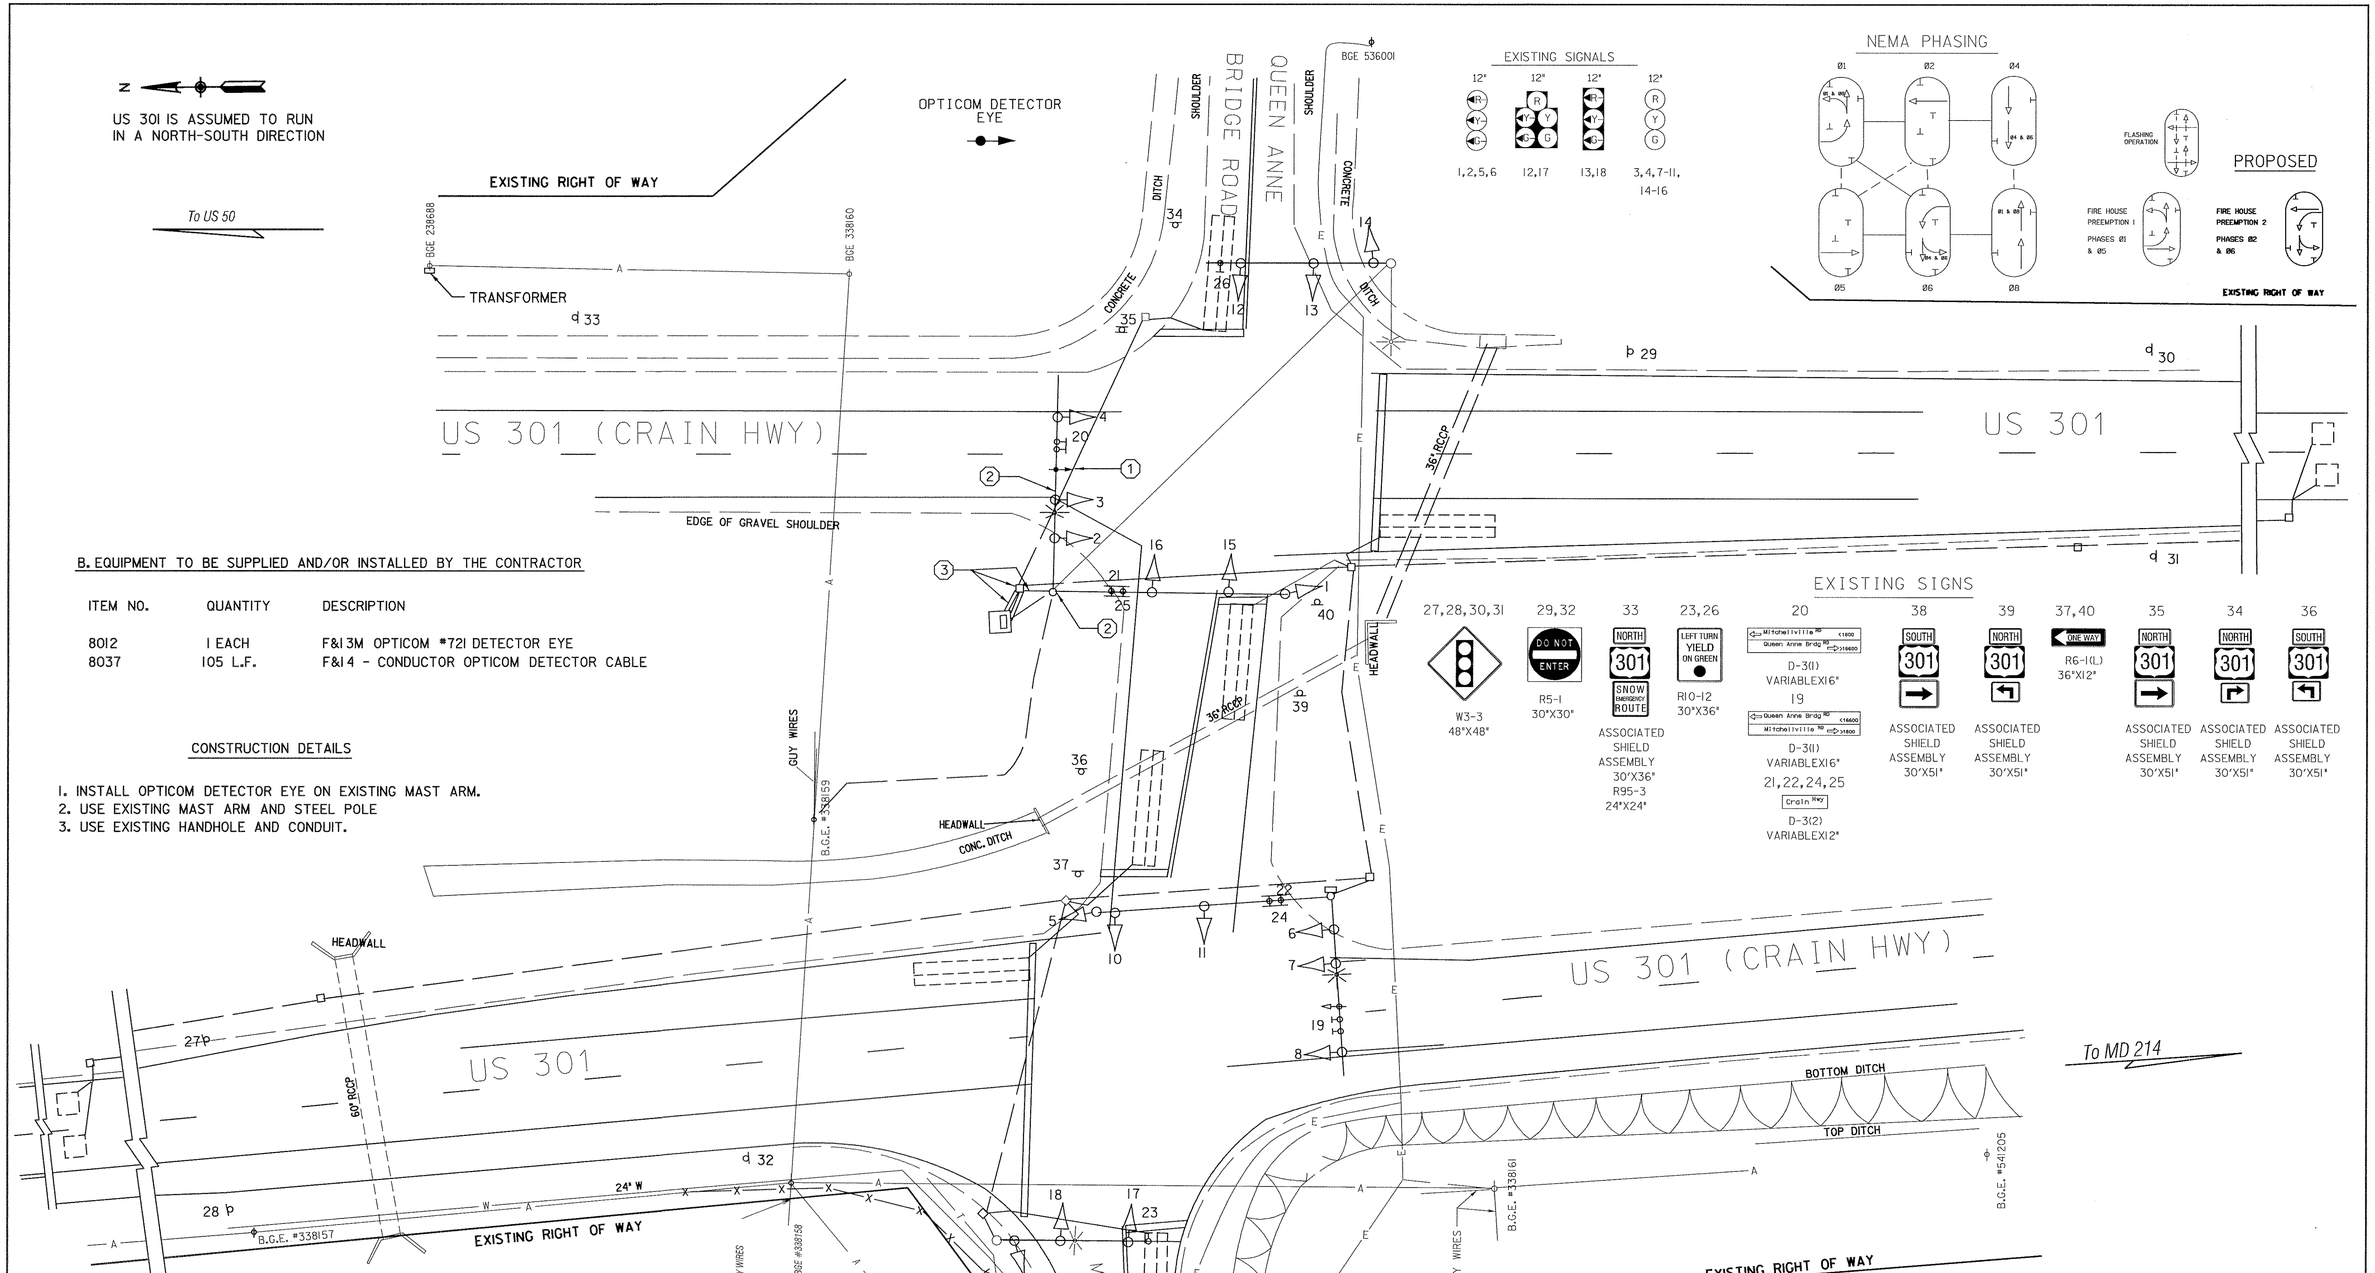

B. EQUIPMENT TO BE SUPPLIED AND/OR INSTALLED BY THE CONTRACTOR

ITEM NO.	QUANTITY	DESCRIPTION
8012	1 EACH	F&I 3M OPTICOM #721 DETECTOR EYE
8037	105 L.F.	F&I 4 - CONDUCTOR OPTICOM DETECTOR CABLE

CONSTRUCTION DETAILS

1. INSTALL OPTICOM DETECTOR EYE ON EXISTING MAST ARM.
2. USE EXISTING MAST ARM AND STEEL POLE
3. USE EXISTING HANDHOLE AND CONDUIT.

UTILITY LEGEND

T	TELEPHONE CABLES
G	GAS MAIN
W	WATER MAIN
S	SEWER MAIN
E	ELECTRIC CABLES
A	AERIAL CABLES
BC	BURIED CABLE
SD	STORM DRAIN

REVISIONS	
B	2/00 INSTALL OPTICOM DETECOR EYE NB US 301
A	2/98 — CHANGE FROM ICB'S TO FULL SIGNALS

APPROVALS
ORIGINAL
ASST. TRAFFIC ENGINEERING DESIGN DIVISION
ON
ASST. DISTRICT ENGINEER, TRAFFIC
FILE
CHIEF, TRAFFIC ENGINEERING DESIGN DIVISION
DIRECTOR, TRAFFIC & SAFETY

CENTURY ENGINEERING, INC.
CONSULTING ENGINEERS - PLANNERS
32 WEST ROAD
TOWSON, MARYLAND 21204

MARYLAND DOT - STATE HIGHWAY ADMINISTRATION
Office of Traffic & Safety
TRAFFIC ENGINEERING DESIGN DIVISION
US 301 AND MITCHELLVILLE / QUEEN ANNE BRIDGE ROAD

RE-DRAWN BY:	SPP	F.A.P. NO.	AC-STPG-000S(683)E	TS NO. 3524-B	SHEET NO.
CHECKED BY:	TMH/CJ	S.H.A. NO.	XX1005185		
SCALE:	1"= 20'	COUNTY:	PRINCE GEORGE'S	T.I.M.S. NO. D565	11 OF 24
DATE:	2/21/00	LOG MILE:	16030121.31		

FG30BA37/BS7

03:\transdwg\97006\s31\us301\mitchellville rd.dgn
20 MAR 2000