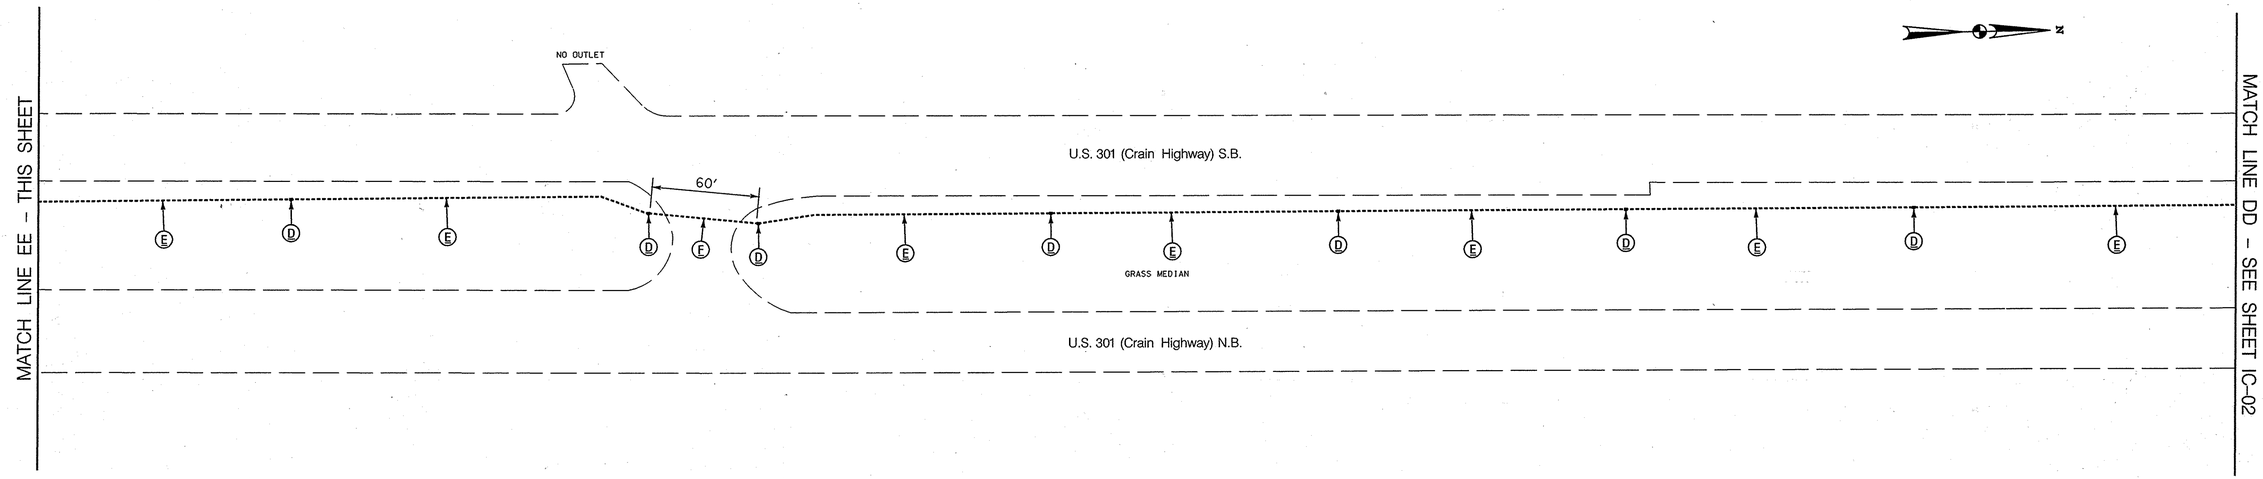

GENERAL NOTES

PROPOSED HANDHOLES SHALL BE LOCATED A MAXIMUM 200 FT. APART.

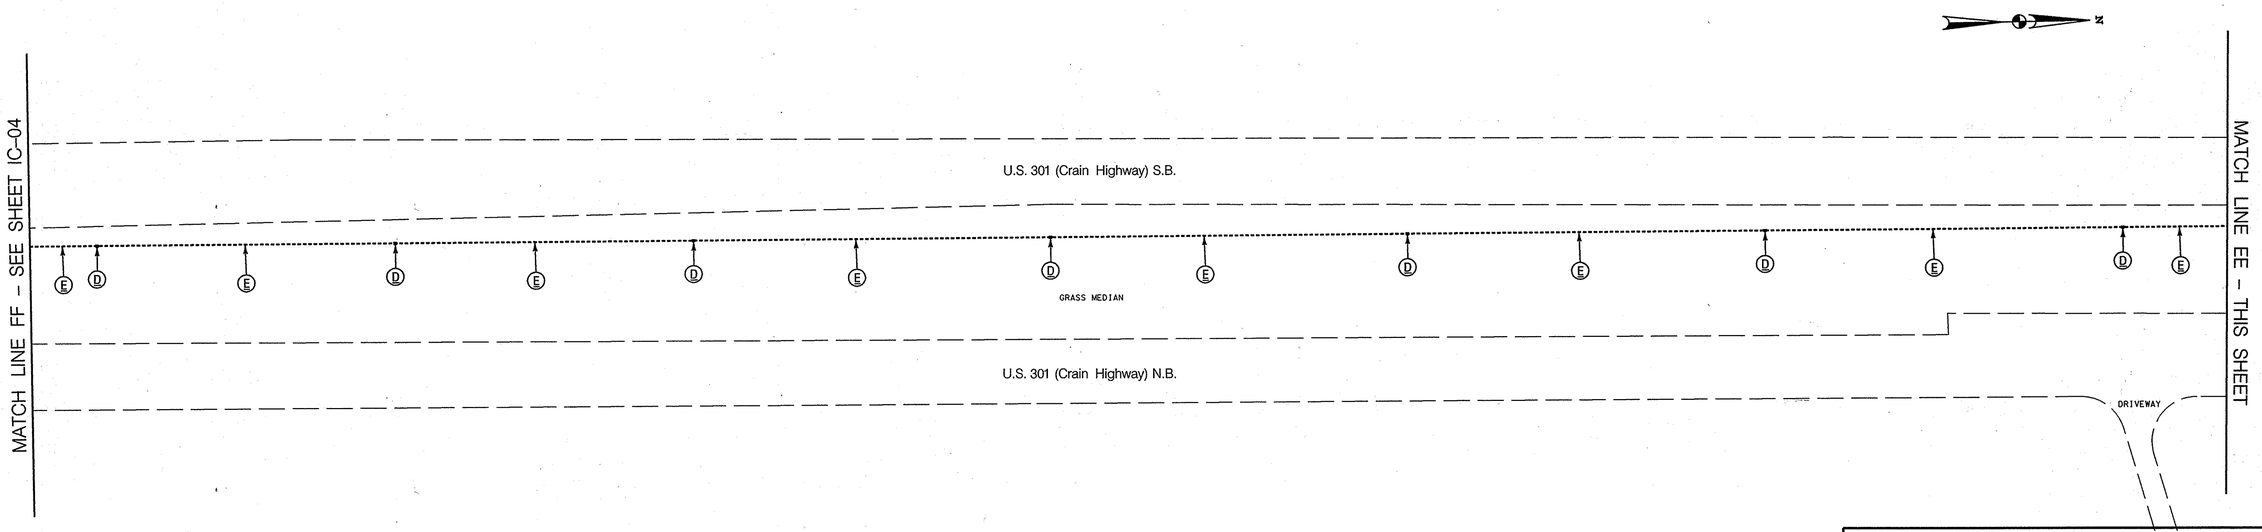

CONSTRUCTION DETAILS

D. INSTALL HANDHOLE. INSTALL FIBER OPTIC CABLE.
E. INSTALL 3 IN. PVC SCHEDULE 80 ELECTRICAL CONDUIT - TRENCHED.
INSTALL FIBER OPTIC CABLE.
F. INSTALL 3 IN. PVC SCHEDULE 80 ELECTRICAL CONDUIT - BORED.
INSTALL FIBER OPTIC CABLE.

SHA No: PG591A53/D53
TOD No: AT914-07
US 301: Trade Zone Avenue to Marlboro Square Shopping Center

WR&A
Whitman, Requardt and Associates, LLP
Engineers, Architects and Planners
801 South Caroline Street
Baltimore, Maryland 21231
410-235-3450

BY: cstrain

SHA
STATE OF MARYLAND
DEPARTMENT OF TRANSPORTATION
STATE HIGHWAY ADMINISTRATION
OFFICE OF TRAFFIC & SAFETY
TRAFFIC ENGINEERING DESIGN DIVISION

U.S. 301 (Crain Highway) from
Trade Zone Avenue to Marlboro Square Shopping Center

INTERCONNECT PLAN

SCALE 1" = 40'	DATE 3/26/2008	CONTRACT NO. AT9145185	
DESIGNED BY S. Bloss		COUNTY Prince George's	
DRAWN BY S. Bloss		LOGMILE	
CHECKED BY N. Leary		TIMS NO. H402	
FAP NO.		TOD NO.	
TS NO. ·	DRAWING IC-03 - IC-03 OF IC-12	SHEET NO. 3 OF 12	

PLOTTED: Wednesday, April 30, 2008 at 1:13:55 PM
FILE: pSG-C003_us301-email.dgn