GENERAL NOTES

PROPOSED HANDHOLES SHALL BE LOCATED A MAXIMUM 200 FT. APART.

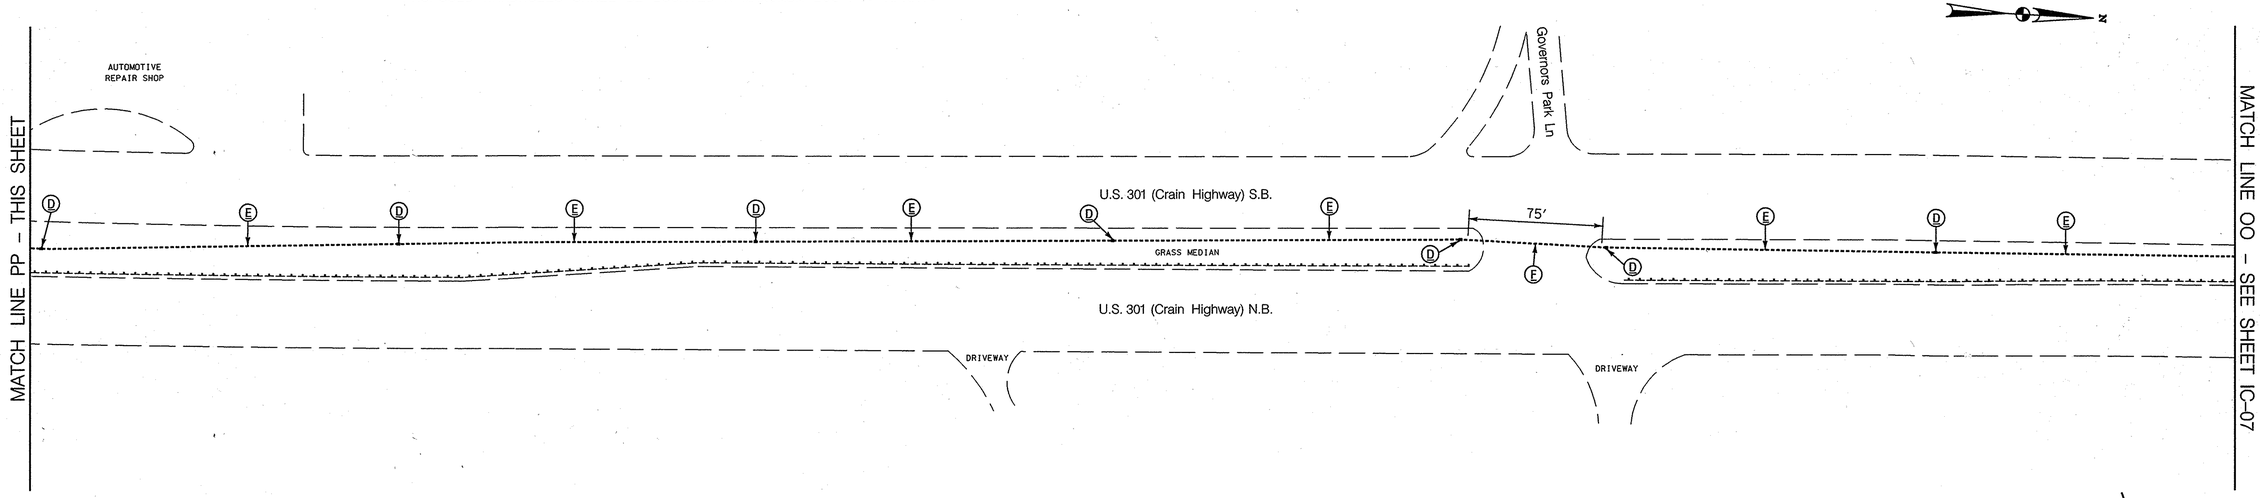

CONSTRUCTION DETAILS

D. INSTALL HANDHOLE. INSTALL FIBER OPTIC CABLE CABLE.
E. INSTALL 3 IN. PVC SCHEDULE 80 ELECTRICAL CONDUIT - TRENCHED. INSTALL FIBER OPTIC CABLE.
F. INSTALL 3 IN. PVC SCHEDULE 80 ELECTRICAL CONDUIT - BORED. INSTALL FIBER OPTIC CABLE.

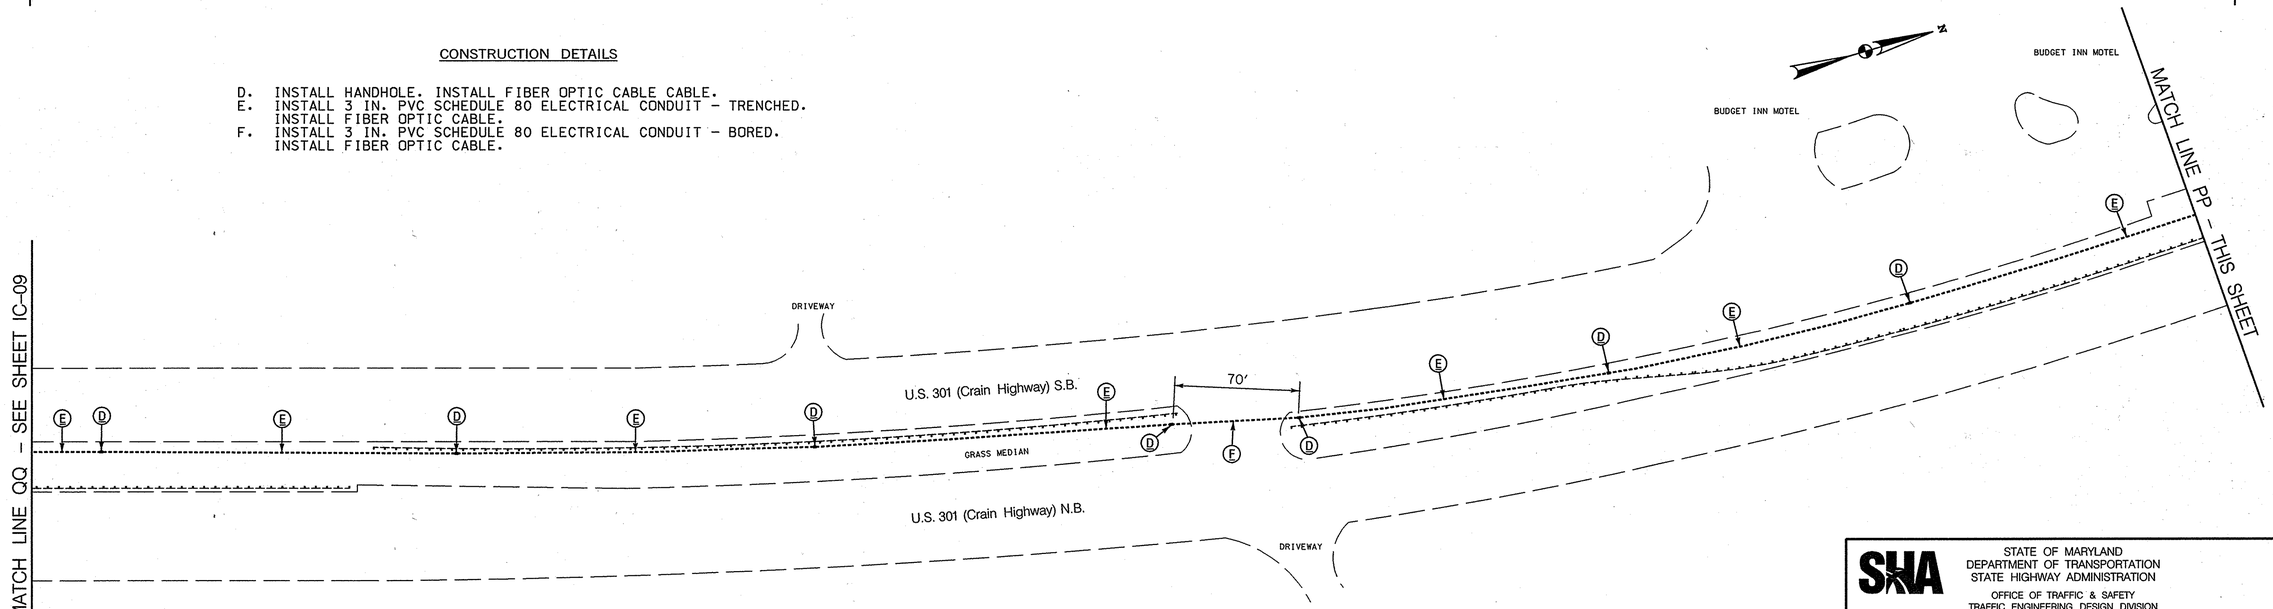

SHA No: PG591A53/D53
TOD No: AT914-07
US 301: Trade Zone Avenue to Marlboro Square Shopping Center

WR&A
Whitman, Requardt and Associates, LLP
Engineers, Architects and Planners
801 South Caroline Street
Baltimore, Maryland 21231
410-235-3450

BY: cstrain

SHA
STATE OF MARYLAND
DEPARTMENT OF TRANSPORTATION
STATE HIGHWAY ADMINISTRATION
OFFICE OF TRAFFIC & SAFETY
TRAFFIC ENGINEERING DESIGN DIVISION

U.S. 301 (Crain Highway) from
Trade Zone Avenue to Marlboro Square Shopping Center

INTERCONNECT PLAN

SCALE	1" = 40'	DATE	3/26/2008
CONTRACT NO.	AT9145185		
DESIGNED BY	S. Bloss	COUNTY	Prince George's
DRAWN BY	S. Bloss	LOGMILE	
CHECKED BY	N. Leary	TIMS NO.	H402
FAP NO.		TOD NO.	
TS NO.		DRAWING IC-08 – IC-08 OF IC-12	SHEET NO. 8 OF 12

PLOTTED: Wednesday, April 30, 2008 at 1:17:02 PM
FILE: pSG-C009_us301-email.dgn