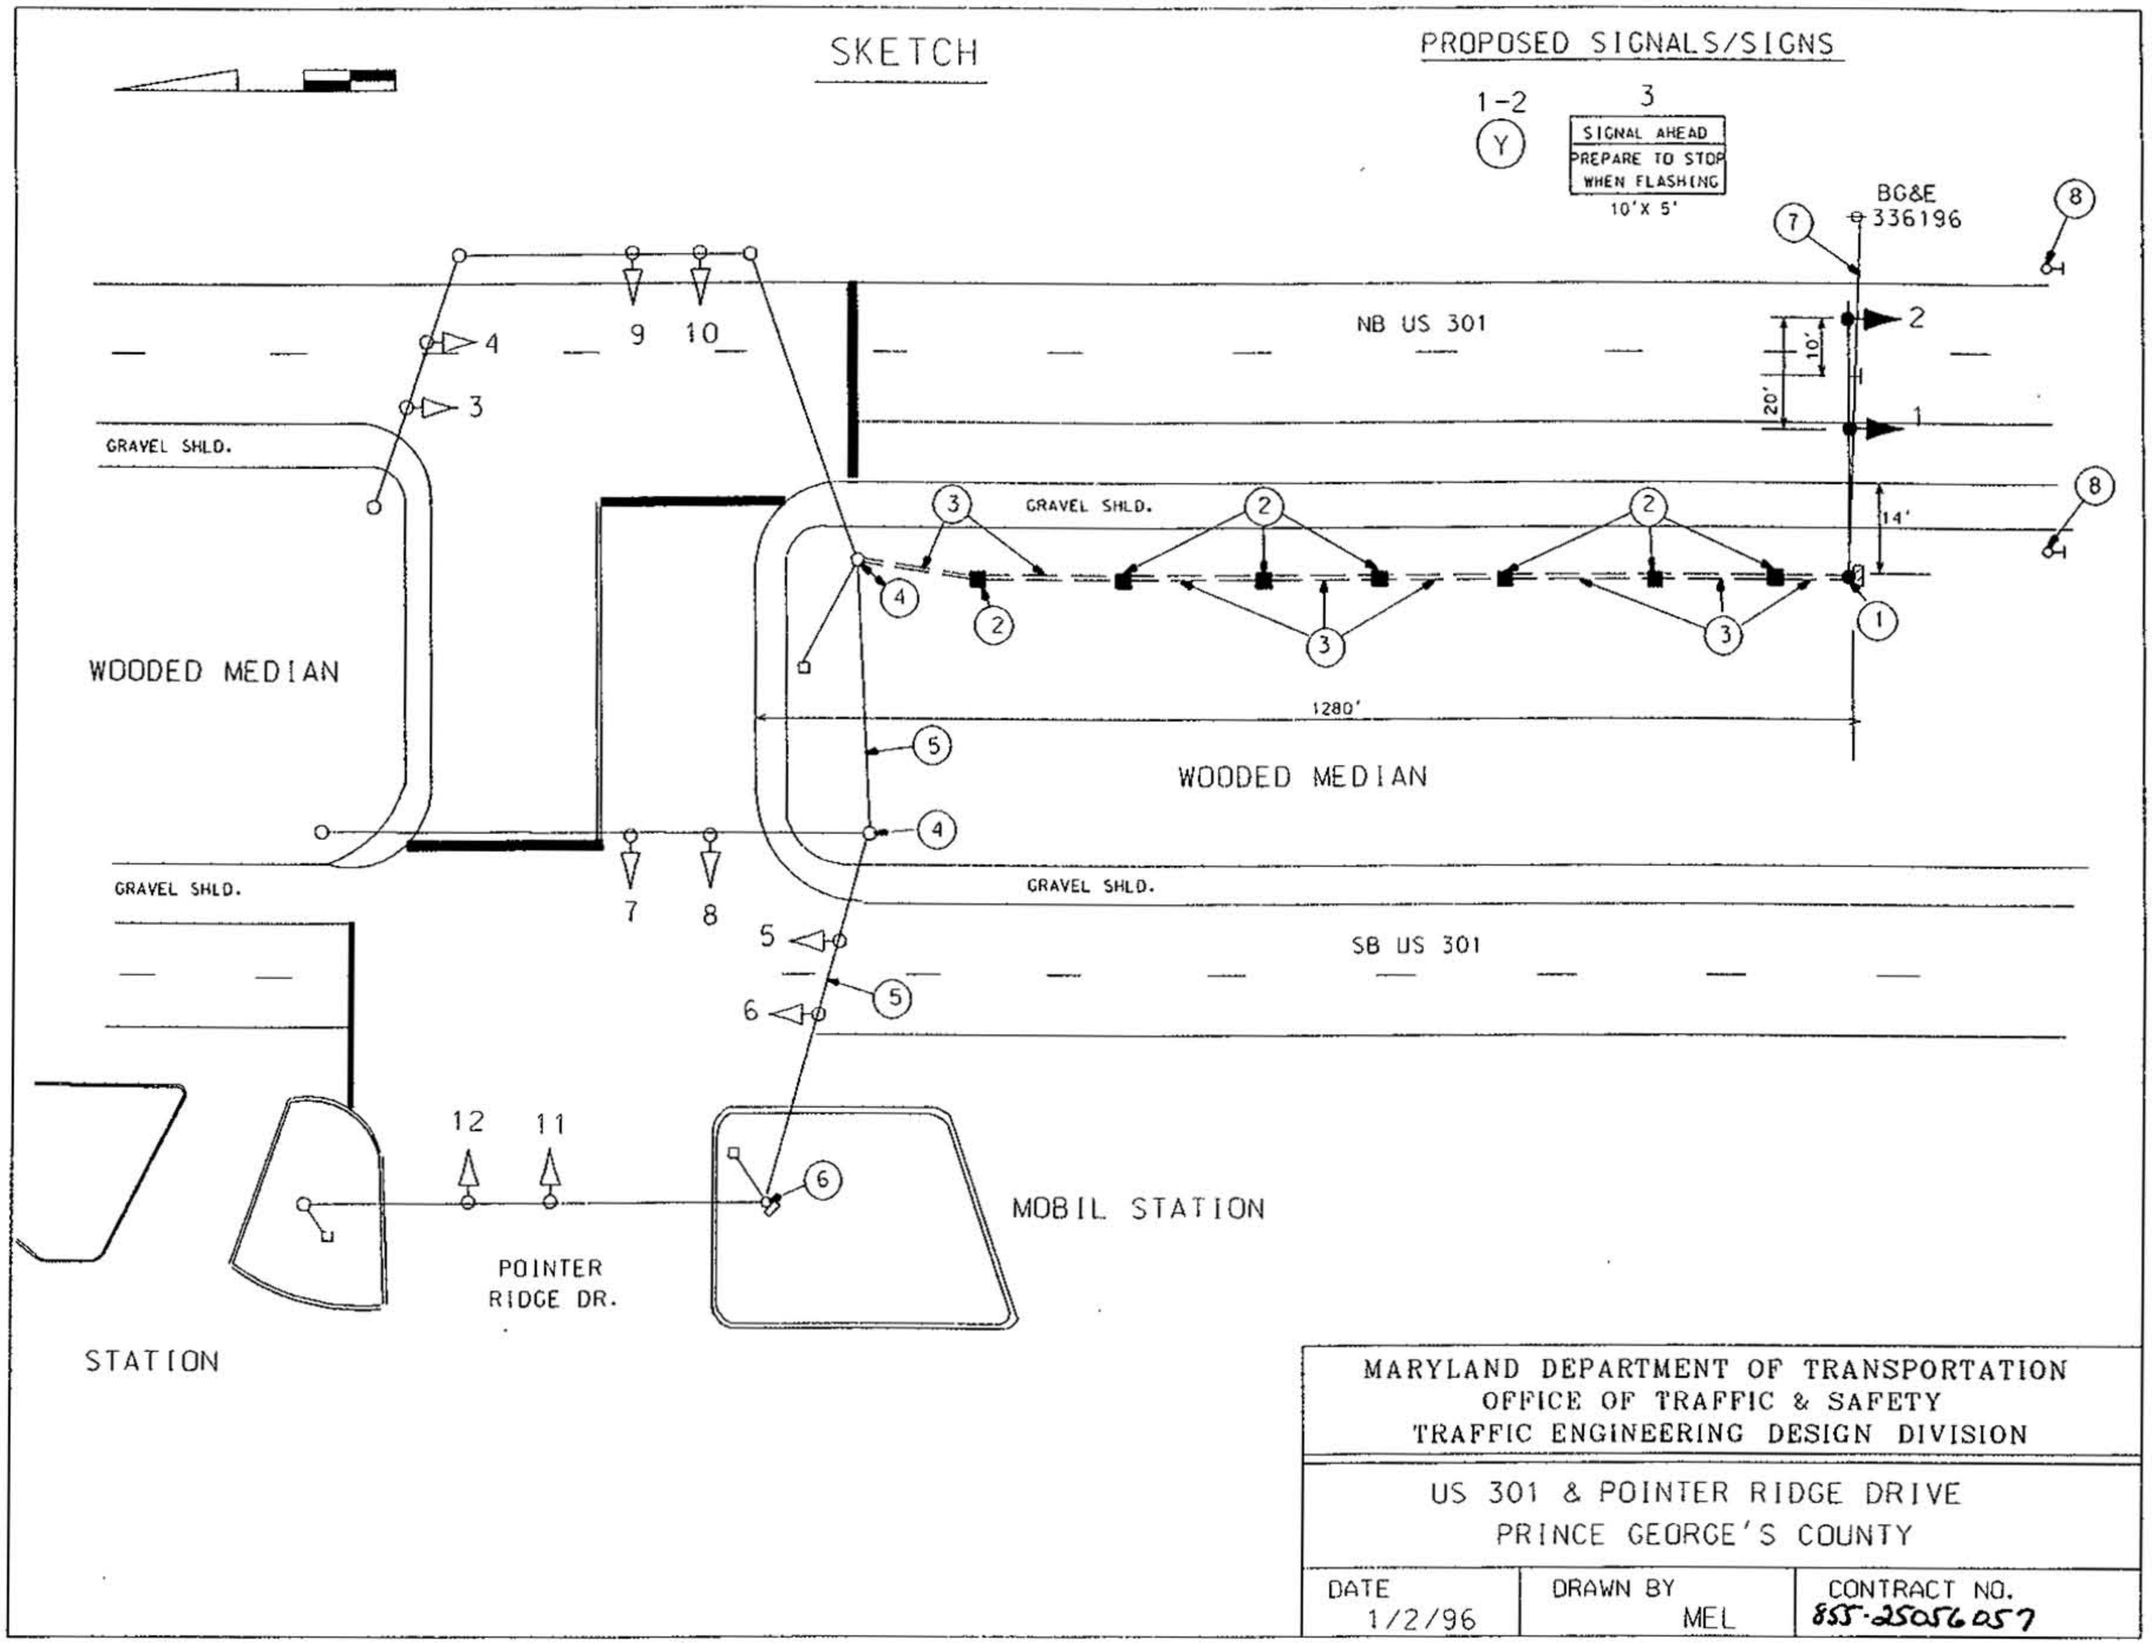

MARYLAND DEPARTMENT OF TRANSPORTATION
OFFICE OF TRAFFIC & SAFETY
TRAFFIC ENGINEERING DESIGN DIVISION

US 301 & POINTER RIDGE DRIVE
PRINCE GEORGE'S COUNTY

DATE	DRAWN BY	CONTRACT NO.
1/2/96	MEL	855-25056057