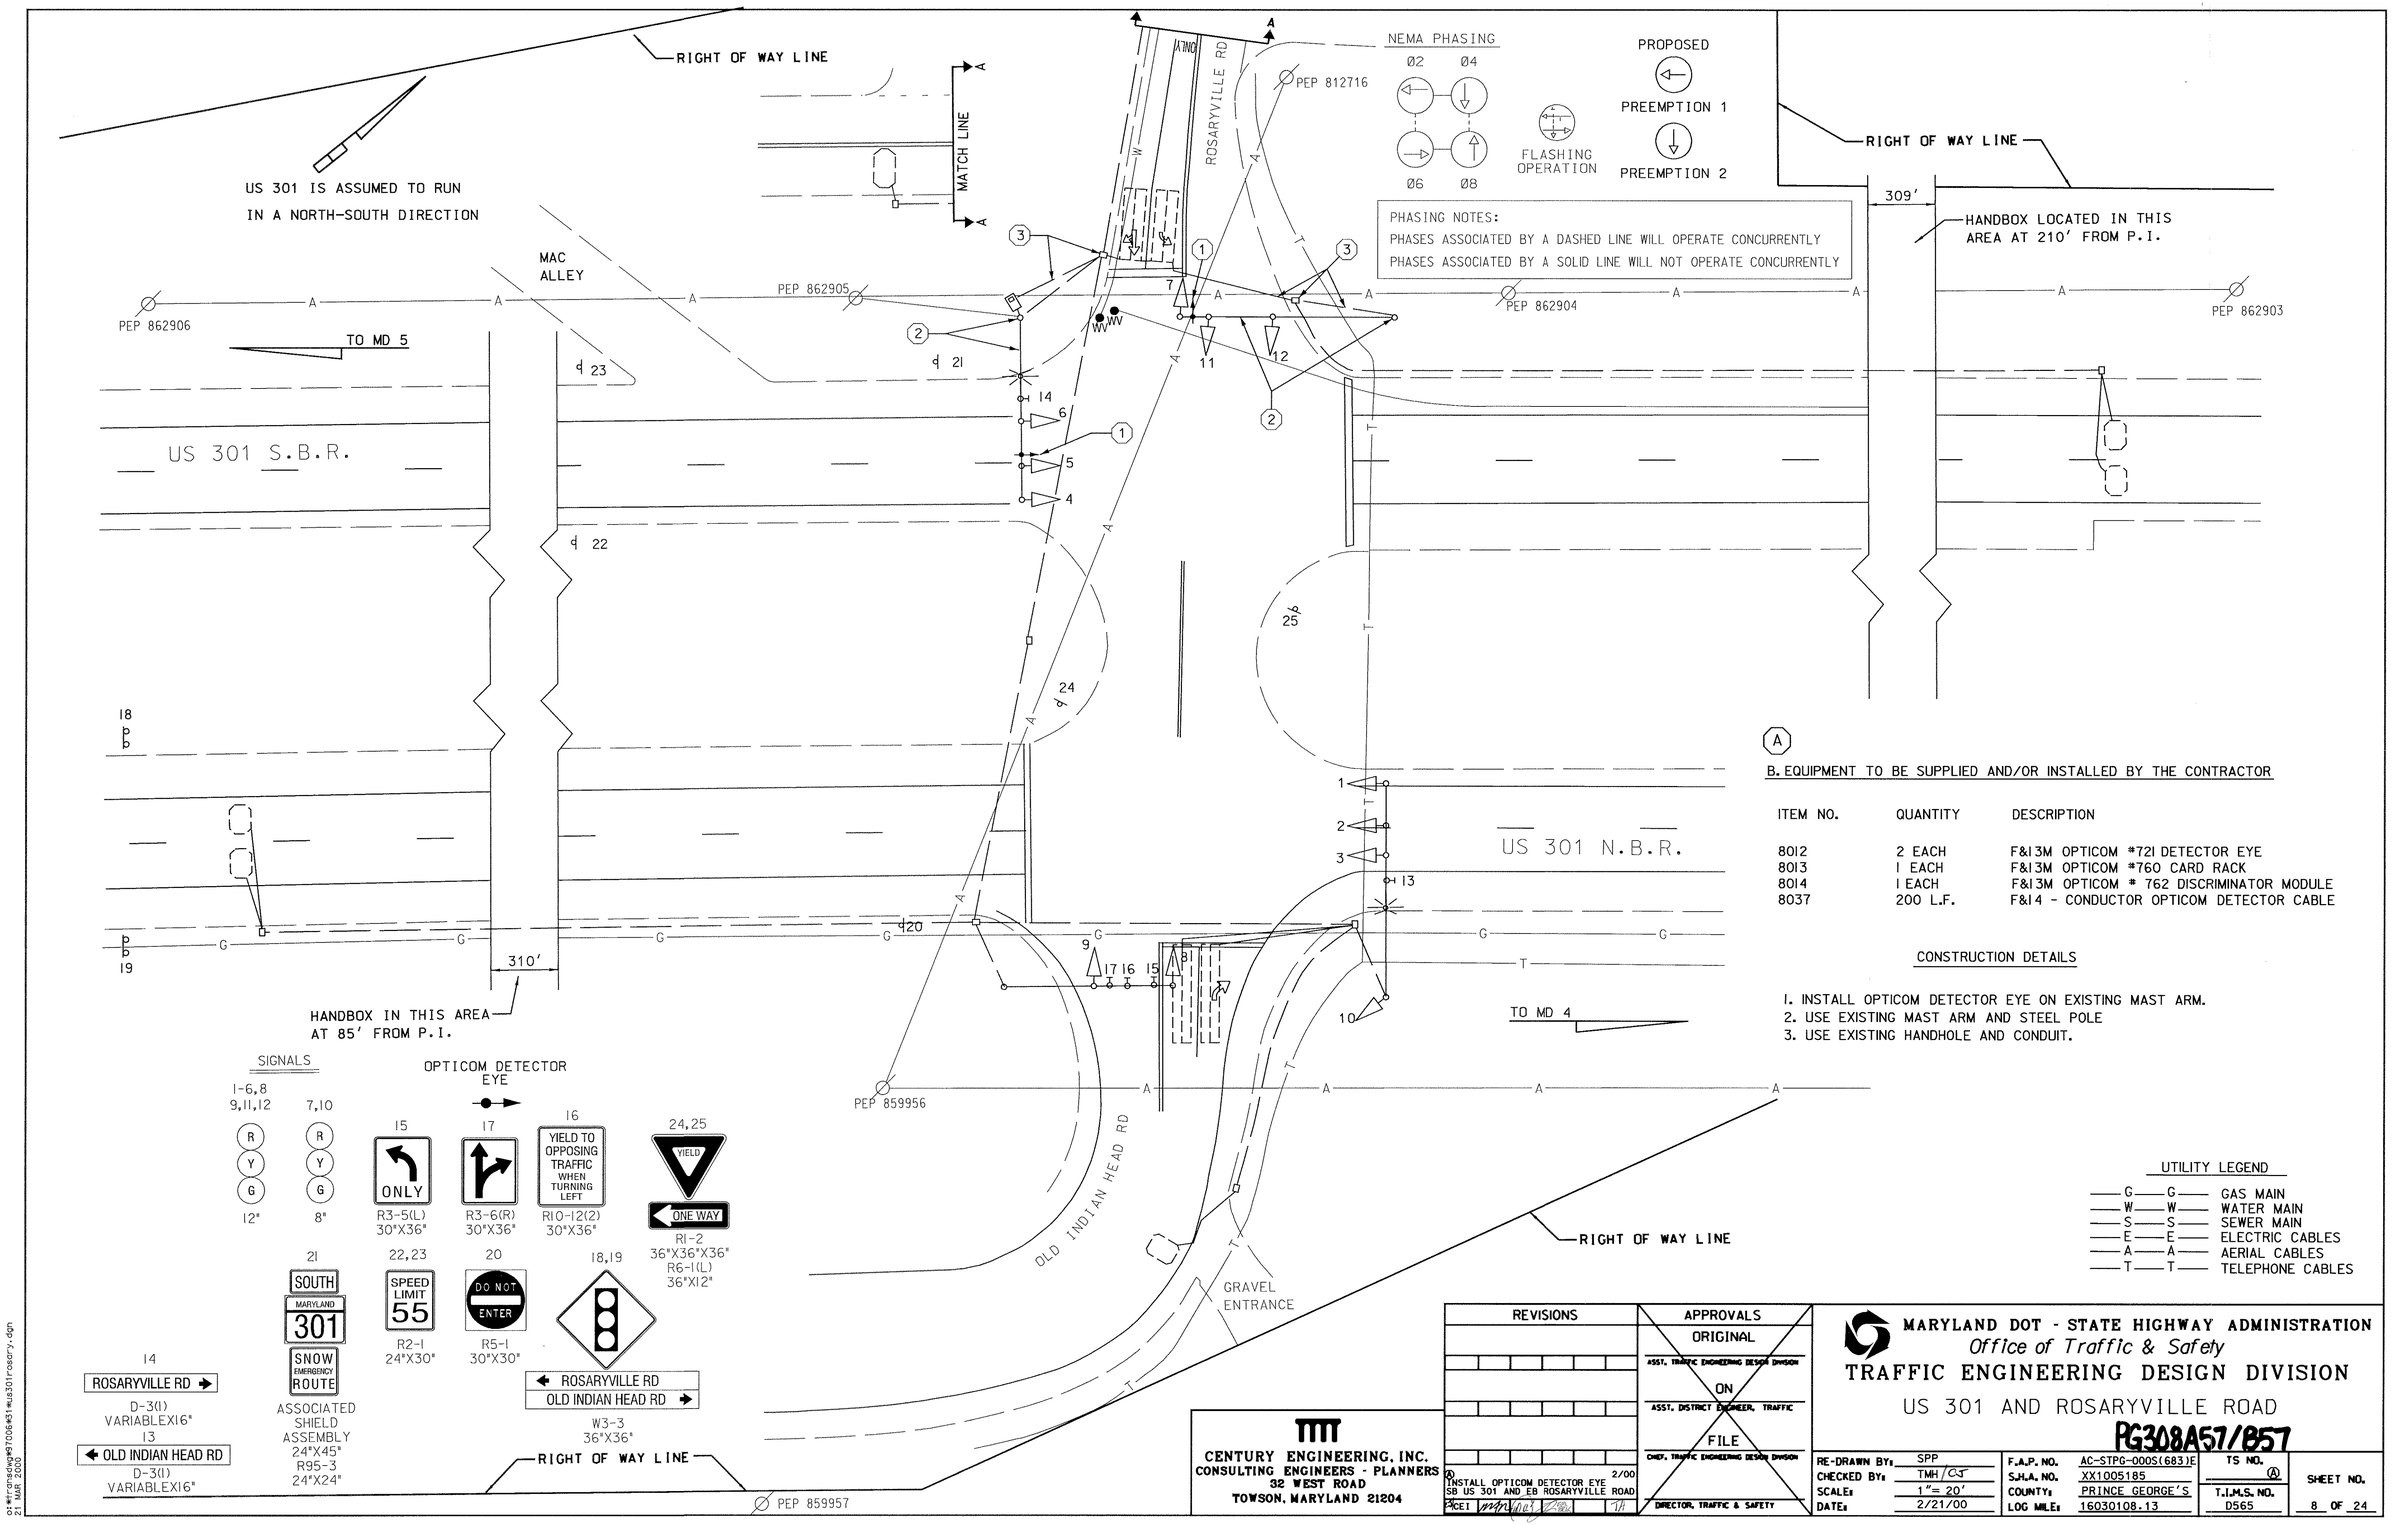

(A)

B. EQUIPMENT TO BE SUPPLIED AND/OR INSTALLED BY THE CONTRACTOR

ITEM NO.	QUANTITY	DESCRIPTION
8012	2 EACH	F&I 3M OPTICOM #721 DETECTOR EYE
8013	1 EACH	F&I 3M OPTICOM #760 CARD RACK
8014	1 EACH	F&I 3M OPTICOM # 762 DISCRIMINATOR MODULE
8037	200 L.F.	F&I 4 - CONDUCTOR OPTICOM DETECTOR CABLE

CONSTRUCTION DETAILS

1. INSTALL OPTICOM DETECTOR EYE ON EXISTING MAST ARM.
2. USE EXISTING MAST ARM AND STEEL POLE
3. USE EXISTING HANDHOLE AND CONDUIT.

UTILITY LEGEND

—G—G—	GAS MAIN
—W—W—	WATER MAIN
—S—S—	SEWER MAIN
—E—E—	ELECTRIC CABLES
—A—A—	AERIAL CABLES
—T—T—	TELEPHONE CABLES

CENTURY ENGINEERING, INC.
CONSULTING ENGINEERS · PLANNERS
32 WEST ROAD
TOWSON, MARYLAND 21204

REVISIONS	APPROVALS
	ORIGINAL
	ASST. TRAFFIC ENGINEERING DESIGN DIVISION
	ON
	ASST. DISTRICT ENGINEER, TRAFFIC
	FILE
	CHIEF, TRAFFIC ENGINEERING DESIGN DIVISION
	DIRECTOR, TRAFFIC & SAFETY

(A) 2/00 INSTALL OPTICOM DETECTOR EYE SB US 301 AND EB ROSARYVILLE ROAD
PCEI

MARYLAND DOT - STATE HIGHWAY ADMINISTRATION
Office of Traffic & Safety
TRAFFIC ENGINEERING DESIGN DIVISION
US 301 AND ROSARYVILLE ROAD

PG308A57/B57

RE-DRAWN BY: SPP	F.A.P. NO. AC-STPG-000S(683)E	TS NO. (A)	SHEET NO.
CHECKED BY: TMH/CJ	S.H.A. NO. XX1005185		
SCALE: 1"= 20'	COUNTY: PRINCE GEORGE'S	T.I.M.S. NO. D565	8 OF 24
DATE: 2/21/00	LOG MILE: 16030108.13		

01#trans\dwg\97006\e31#us301rosary.dgn
21 MAR 2000