F. H. WA REGION NO	STATE	FED. AID PROJ. NO	SHEET NO.	TOTAL SHEETS
3	MD.		3	7

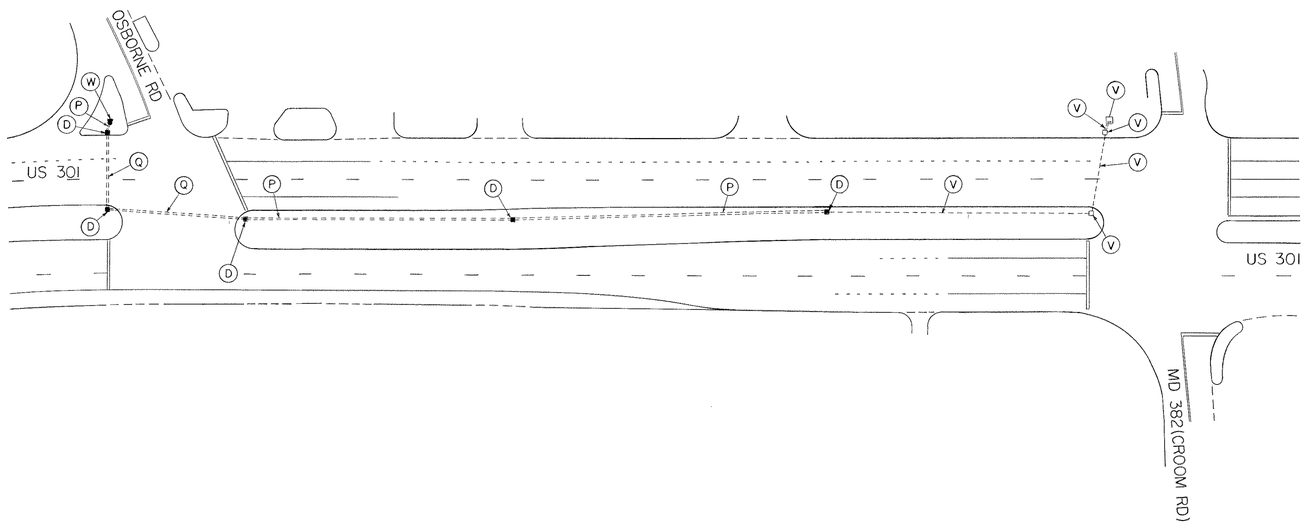

LEGEND OF UNDERGROUND AND OVERHEAD UTILITIES

AERIAL CABLE —— A —— A —— A —— A
ELECTRIC —— E —— E —— E —— E
TELEPHONE —— T —— T —— T —— T
GAS —— G —— G —— G —— G
SEWER —— S —— S —— S —— S
WATER —— W —— W —— W —— W
CABLE TV —— TV —— TV —— TV —— TV

STREET TRAFFIC STUDIES, LTD.
Suite 295, Commercentre East
1777 Reisterstown Road
Baltimore, Maryland 21208

REVISIONS

APPROVALS

CHIEF, SIGNAL DESIGN SECTION

5/23/88
ASST. DISTRICT ENGINEER, TRAFFIC

5-24-88
CHIEF, BUREAU OF TRAFFIC ENGINEERING

5-24-88
DEPUTY CHIEF ENGINEER, OFFICE OF TRAFFIC

MARYLAND DEPARTMENT OF TRANSPORTATION
STATE HIGHWAY ADMINISTRATION – OFFICE OF TRAFFIC
BUREAU OF TRAFFIC ENGINEERING

DRAWN BY W J NIES (FOR STS)
DES. BY: R R ZACHERL (FOR STS)
CHK. BY: 5/6/88

INTERCONNECT PLAN US 301- FROM MD 382 TO OSBORNE RD

COUNTY:

DATE: 3-14-88
SCALE: 1" = 50'
F.A.P. NO.
S.H.A. NO. P-916-501-385
TS/FILE NO. 2366X
SHEET NO. 3 OF 7

160301 10.34