F H WA REGION NO	STATE	FED. AID PROJ. NO	SHEET NO.	TOTAL SHEETS
3	MD.			

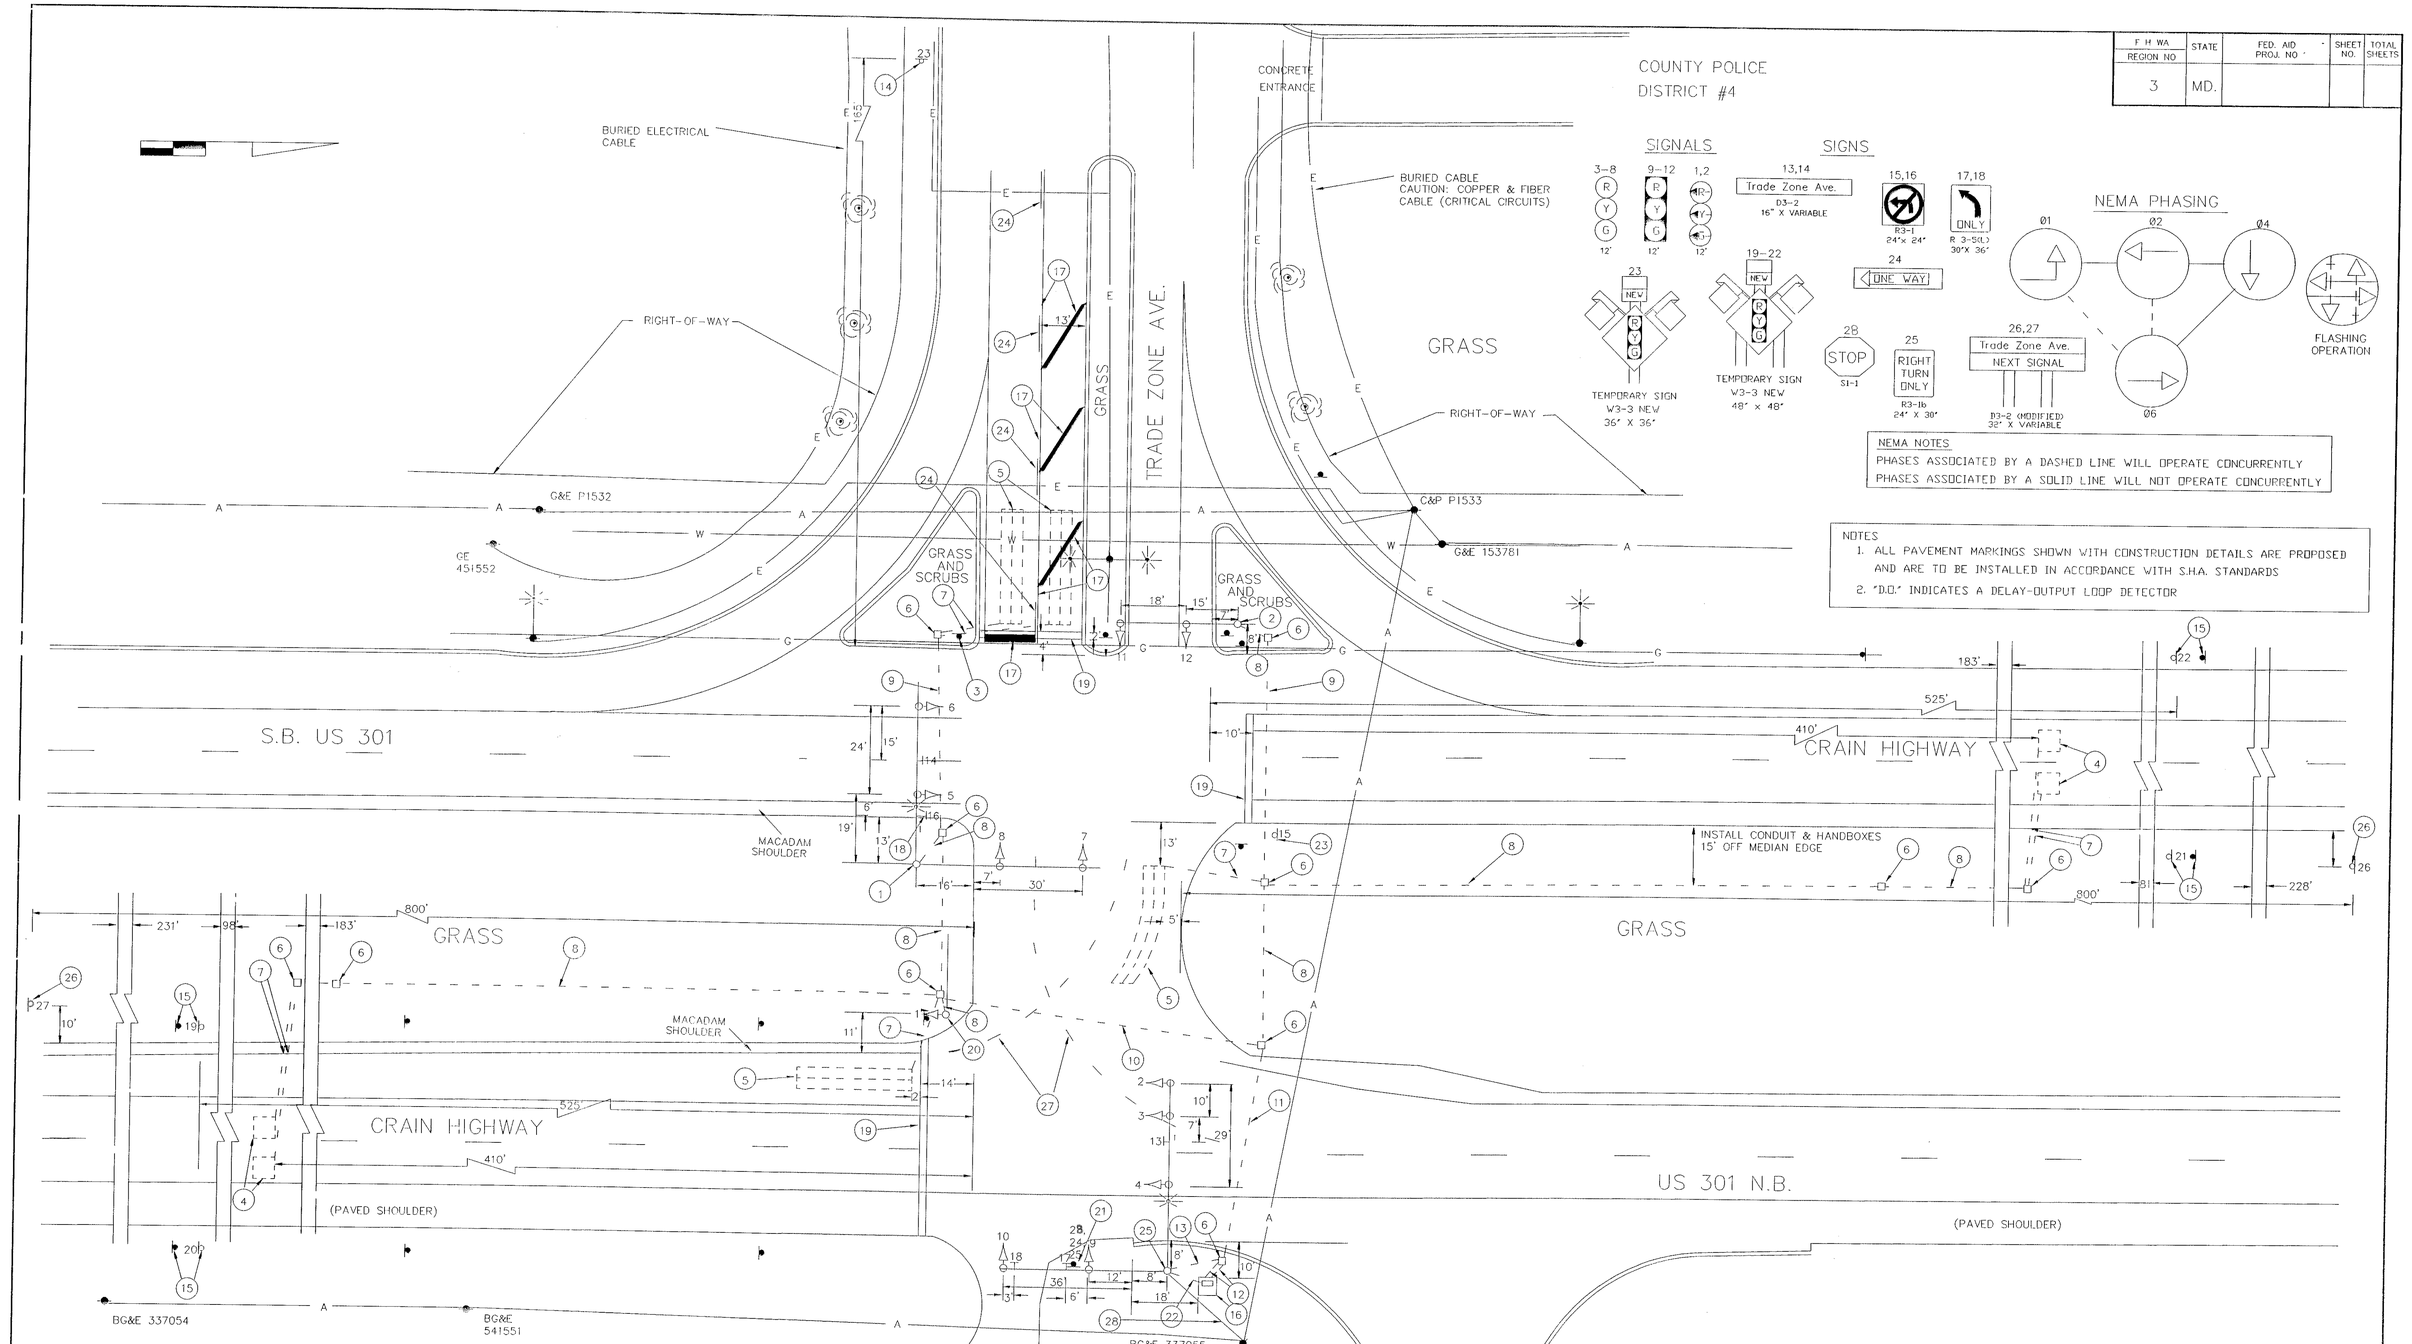

UTILITY LEGEND

—G—G—	GAS MAIN
—W—W—	WATER MAIN
—S—S—	SEWER MAIN
—E—E—	ELECTRIC CABLES
—A—A—	AERIAL CABLES
—T—T—	TELEPHONE CABLES

REVISIONS

APPROVALS

CHIEF, SIGNAL DESIGN SECTION 3/5/93

ASST. DISTRICT ENGINEER, TRAFFIC

CHIEF, TRAFFIC ENGINEERING/DESIGN DIVISION 3/5/93

DIRECTOR, OFFICE OF TRAFFIC & SAFETY 3/5/93

MDOT – STATE HIGHWAY ADMINISTRATION
Office of Traffic & Safety
TRAFFIC ENGINEERING DESIGN DIVISION

DRAWN BY: MELODY COOK
DES. BY: MELODY COOK
CHK. BY: 3-5-93

US 301 AT TRADE ZONE AVENUE

COUNTY: PRINCE GEORGE'S

DATE: 2-20-92
SCALE: 1" = 20'
F.A.P. NO.
S.H.A. NO.
TS/STD. NO. TS-3220
SHEET NO. OF

1603018.84