F H WA REGION NO	STATE	FED. AID PROJ. NO	SHEET NO.	TOTAL SHEETS
3	MD.			

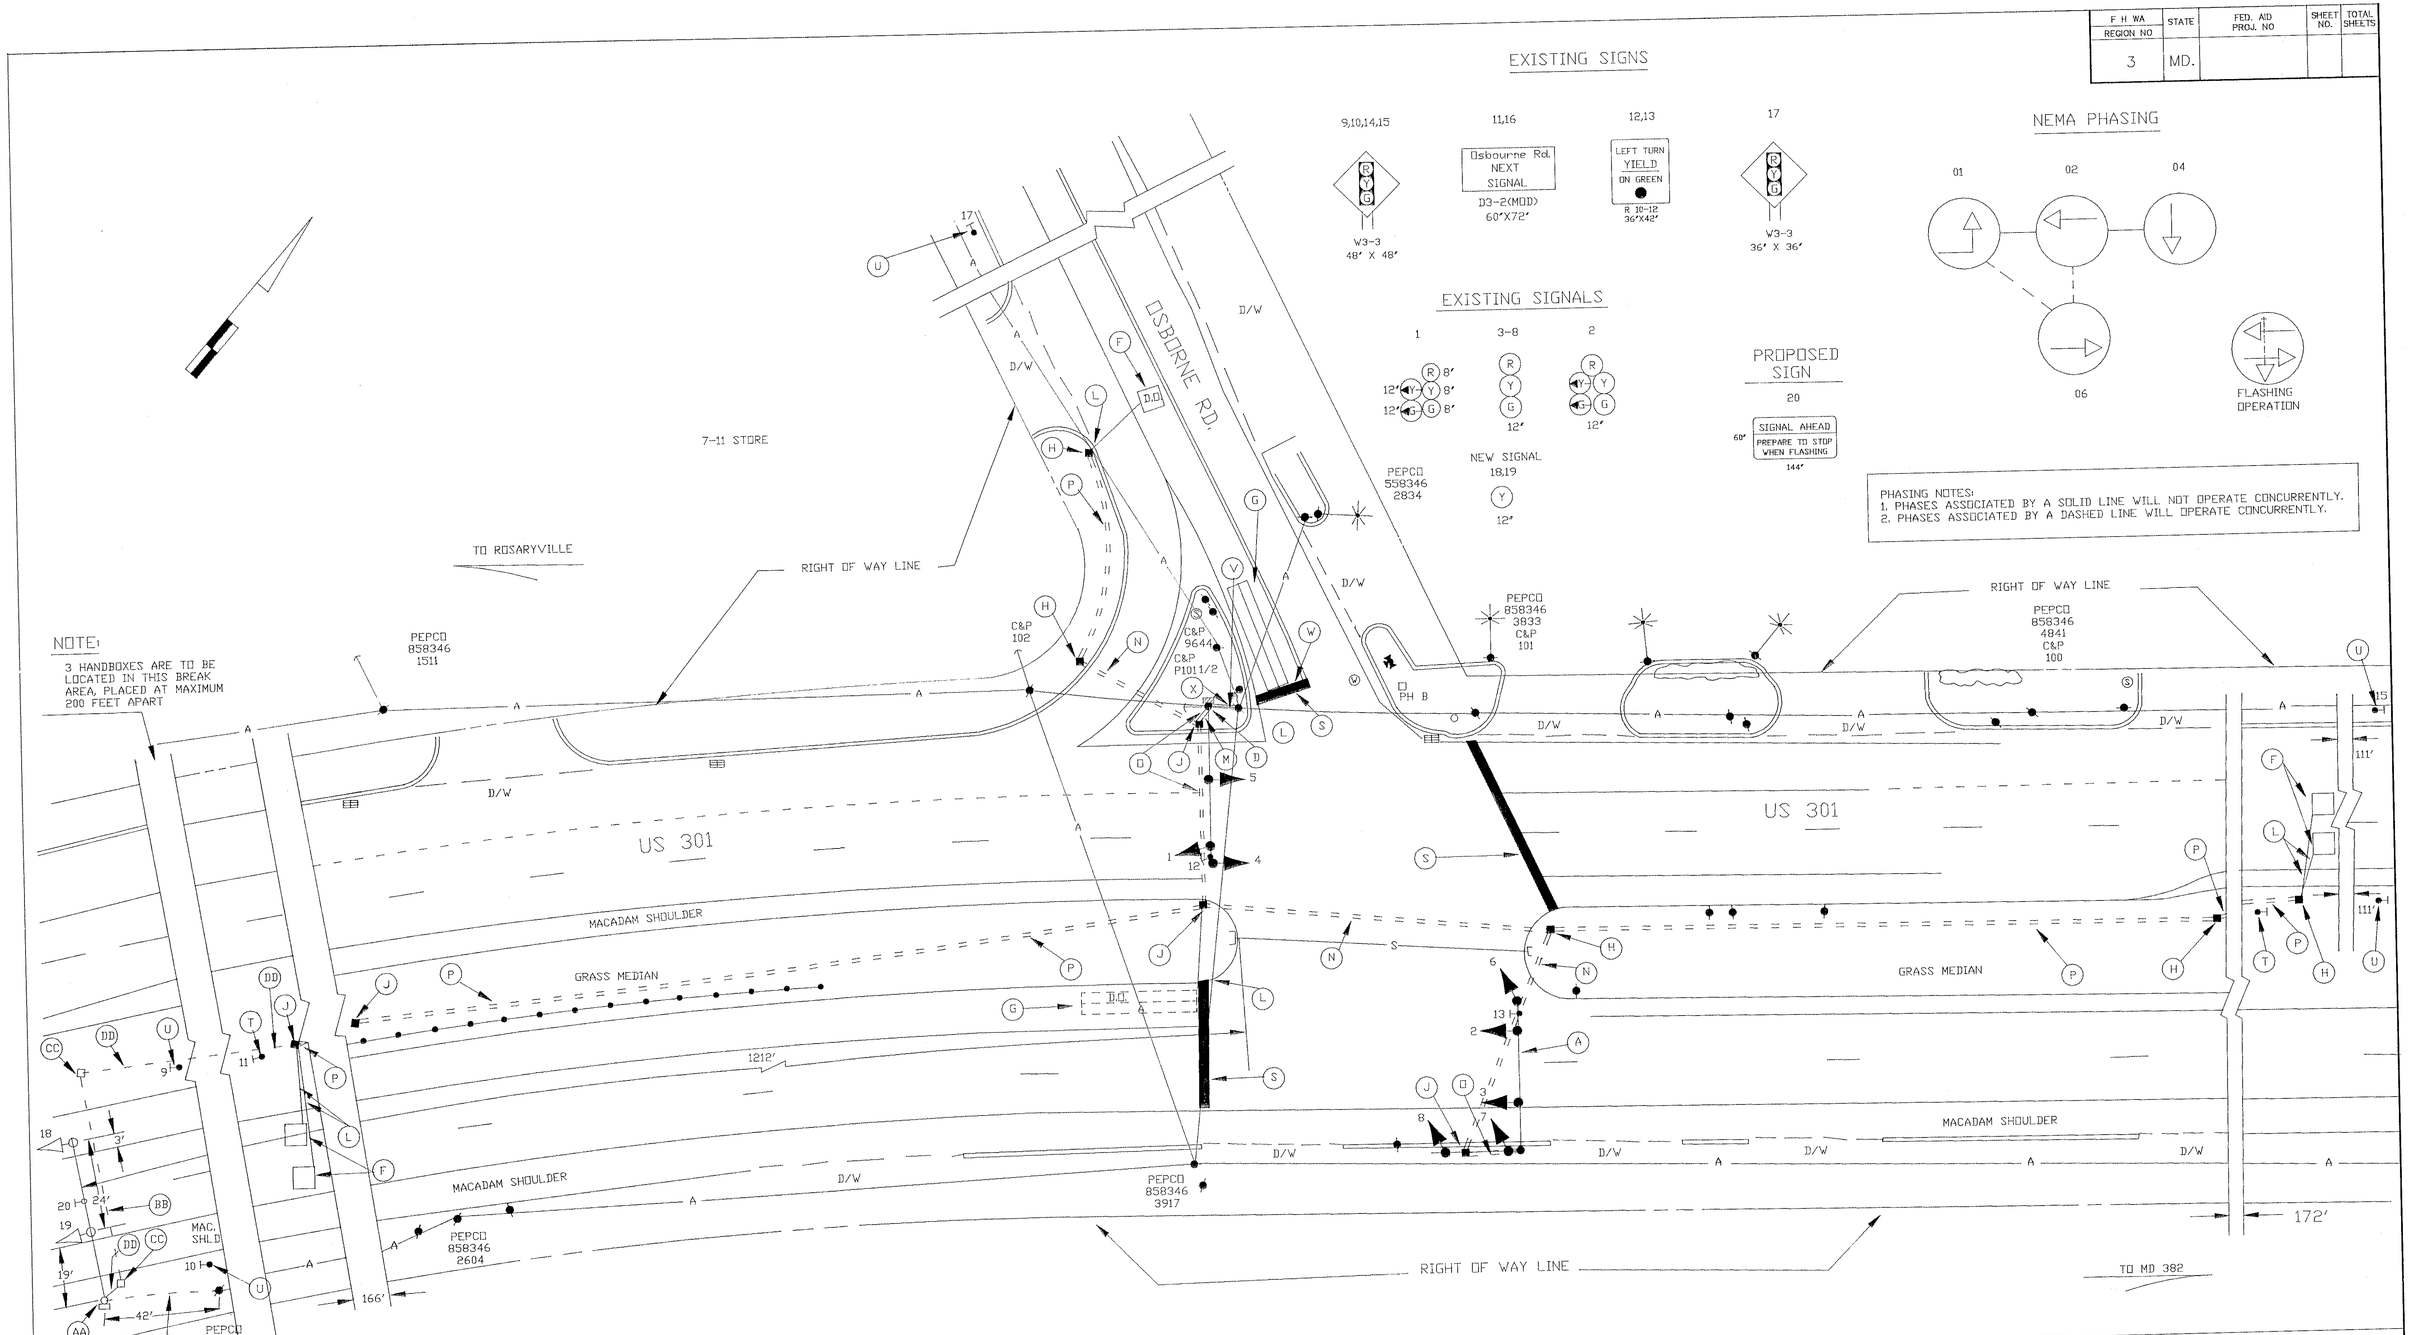

UTILITY LEGEND

G	GAS MAIN
W	WATER MAIN
S	SEWER MAIN
E	ELECTRIC CABLES
A	AERIAL CABLES
T	TELEPHONE CABLES

GENERAL NOTES:

1. 'D.D.' indicates a delay-output loop detector.
2. Revision 'A' is a revision to original contract BW-728-801-512.
3. Revision 'B' is to install hazard identification beacon on northbound US 301.

REVISIONS	APPROVALS
(B) 10-30-88 INSTALL HIB FOR NORTHBOUND US 301 (CADD)	CHIEF, SIGNAL DESIGN SECTION
(A) 1-15-88 MODIFY TO FULL ACTUATED SIGNAL SHA NO P-915-459-385	ASST. DISTRICT ENGINEER, TRAFFIC
	CHIEF, TRAFFIC ENGINEERING DIVISION
	DEPUTY CHIEF ENGINEER, OFFICE OF TRAFFIC

ORIGINAL ON FILE

MDOT – STATE HIGHWAY ADMINISTRATION
Office of Traffic
TRAFFIC ENGINEERING DIVISION

SIGNAL #

DRAWN BY: BOB TYSON
DES. BY: BOB TYSON
CHK. BY: WILLIAM RICHARDSON
DATE: 12-18-87
SCALE: 1" = 20'

US 301 & OSBORNE RD.

COUNTY: PRINCE GEORGES

F.A.P. NO.
S.H.A. NO. P-471-501-385

TS/STD. NO. 1373 B

SHEET NO. 1 OF 1

16030/10.21