DRILL HOLES
BORDER REV: DATE: June 1, 2004
DRILL HOLES
DRILL HOLES

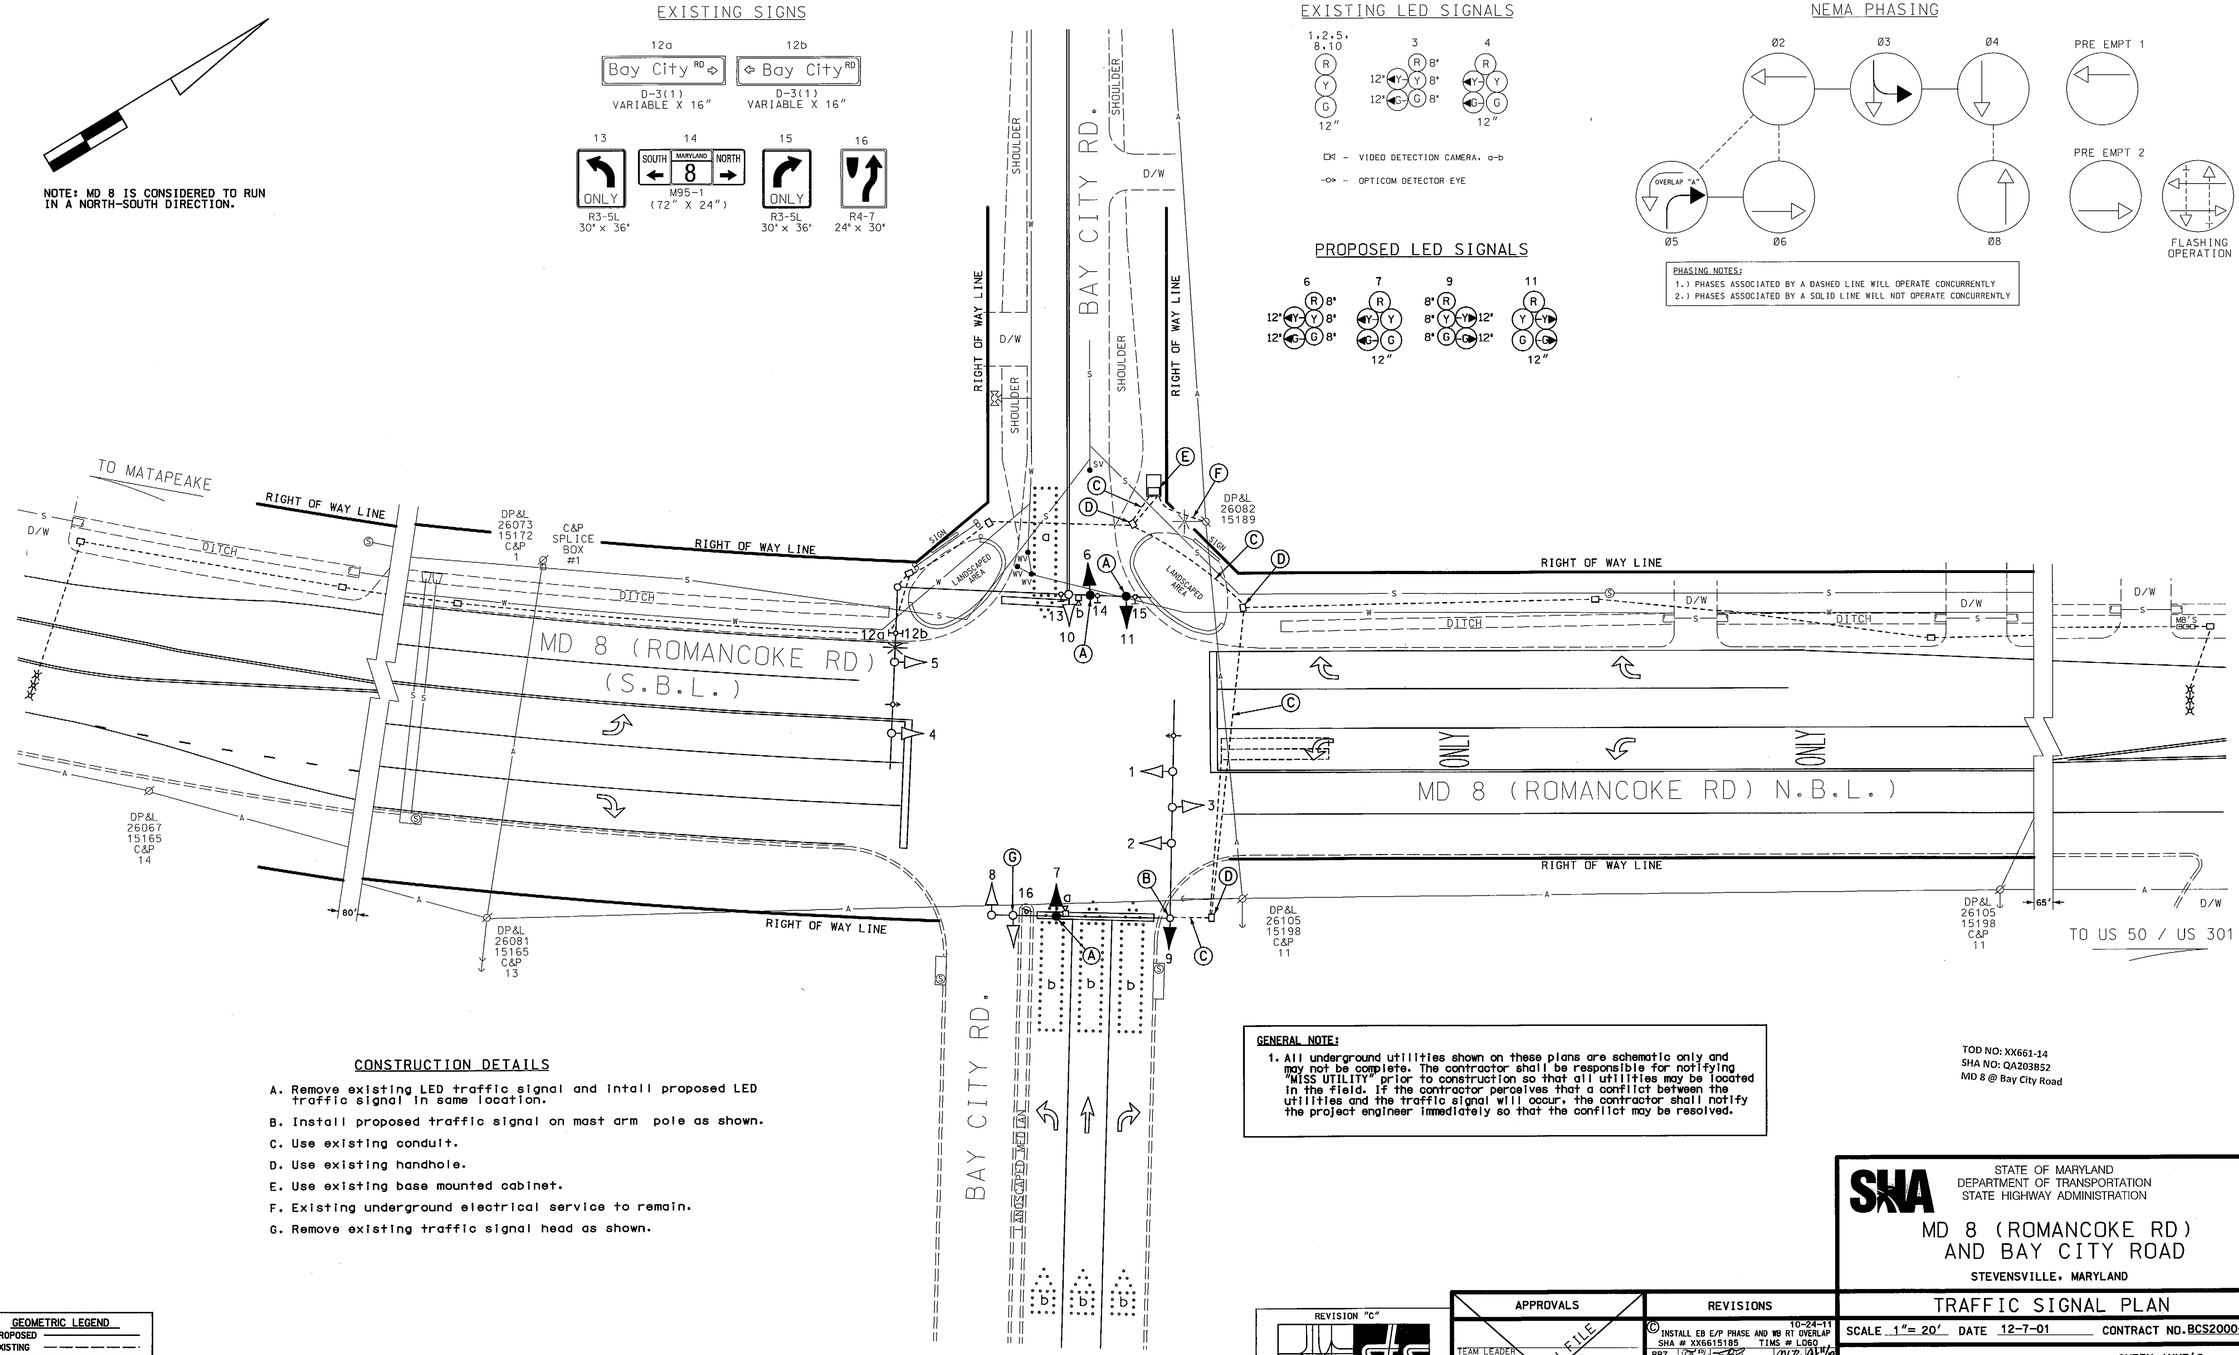

CONSTRUCTION DETAILS

A. Remove existing LED traffic signal and intall proposed LED traffic signal in same location.
B. Install proposed traffic signal on mast arm pole as shown.
C. Use existing conduit.
D. Use existing handhole.
E. Use existing base mounted cabinet.
F. Existing underground electrical service to remain.
G. Remove existing traffic signal head as shown.

GENERAL NOTE:

1. All underground utilities shown on these plans are schematic only and may not be complete. The contractor shall be responsible for notifying "MISS UTILITY" prior to construction so that all utilities may be located in the field. If the contractor perceives that a conflict between the utilities and the traffic signal will occur, the contractor shall notify the project engineer immediately so that the conflict may be resolved.

TOD NO: XX661-14
SHA NO: QA203852
MD 8 @ Bay City Road

GEOMETRIC LEGEND

PROPOSED
EXISTING

LEGEND OF UNDERGROUND AND OVERHEAD UTILITIES

AERIAL CABLE	A	A
ELECTRIC	E	E
TELEPHONE	T	T
GAS	G	G
SEWER	S	S
WATER	W	W
CABLE TV	TV	TV

REVISION "C"

STREET TRAFFIC STUDIES, LTD.
400 Crain Hwy.,N.W.
Glen Burnie,MD 21061
Ph (410) 590-5500
Fax (410) 590-6637

6024.dgn T-170

APPROVALS

TEAM LEADER
ASST. DIV. CHIEF
DIVISION CHIEF
OFFICE DIRECTOR

ORIGINAL ON FILE

REVISIONS

C	INSTALL EB E/P PHASE AND WB RT OVERLAP SHA # XX6615185 TIMS # L060	10-24-11
RRZ		5/03
B	INSTALL OPTICOM NB AND SB MD 8 SHA # XX1065185	
JWA		
A	ADDED WEST LEG TO INTERSECTION SHA NO. BW996M82	10-28-02
MH	TZ	

PLOTTED: $DATETIME$
FILE: $FILE$

SHA
STATE OF MARYLAND
DEPARTMENT OF TRANSPORTATION
STATE HIGHWAY ADMINISTRATION

MD 8 (ROMANCOKE RD) AND BAY CITY ROAD

STEVENSVILLE, MARYLAND

TRAFFIC SIGNAL PLAN

SCALE 1"= 20' DATE 12-7-01 CONTRACT NO. BCS2000-09A

DESIGNED BY RR ZACHERL
DRAWN BY SR BARANOWSKI
CHECKED BY
F.A.P. NO.
COUNTY QUEEN ANNE'S
LOGMILE 17008006.80
TIMS NO.
TOD NO.

TS NO. 4139C | DRAWING NO. 1 OF 2 | SHEET NO. OF

6000's\6024\6024.dgn 10/24/2011 3:16:17 PM