F. H. WA. REGION NO.	STATE	FED. AID PROJ. NO.	SHEET NO.	TOTAL SHEETS
3	MD.			

SIGNAL HEADS

EXISTING SIGNALS

PROPOSED SIGNALS

FIRE PRE-EMPTION

NEMA PHASING

Phasing Notes:

1. Phases associated by a solid line will not operate concurrently.
2. Phases associated by a dashed line will operate concurrently.

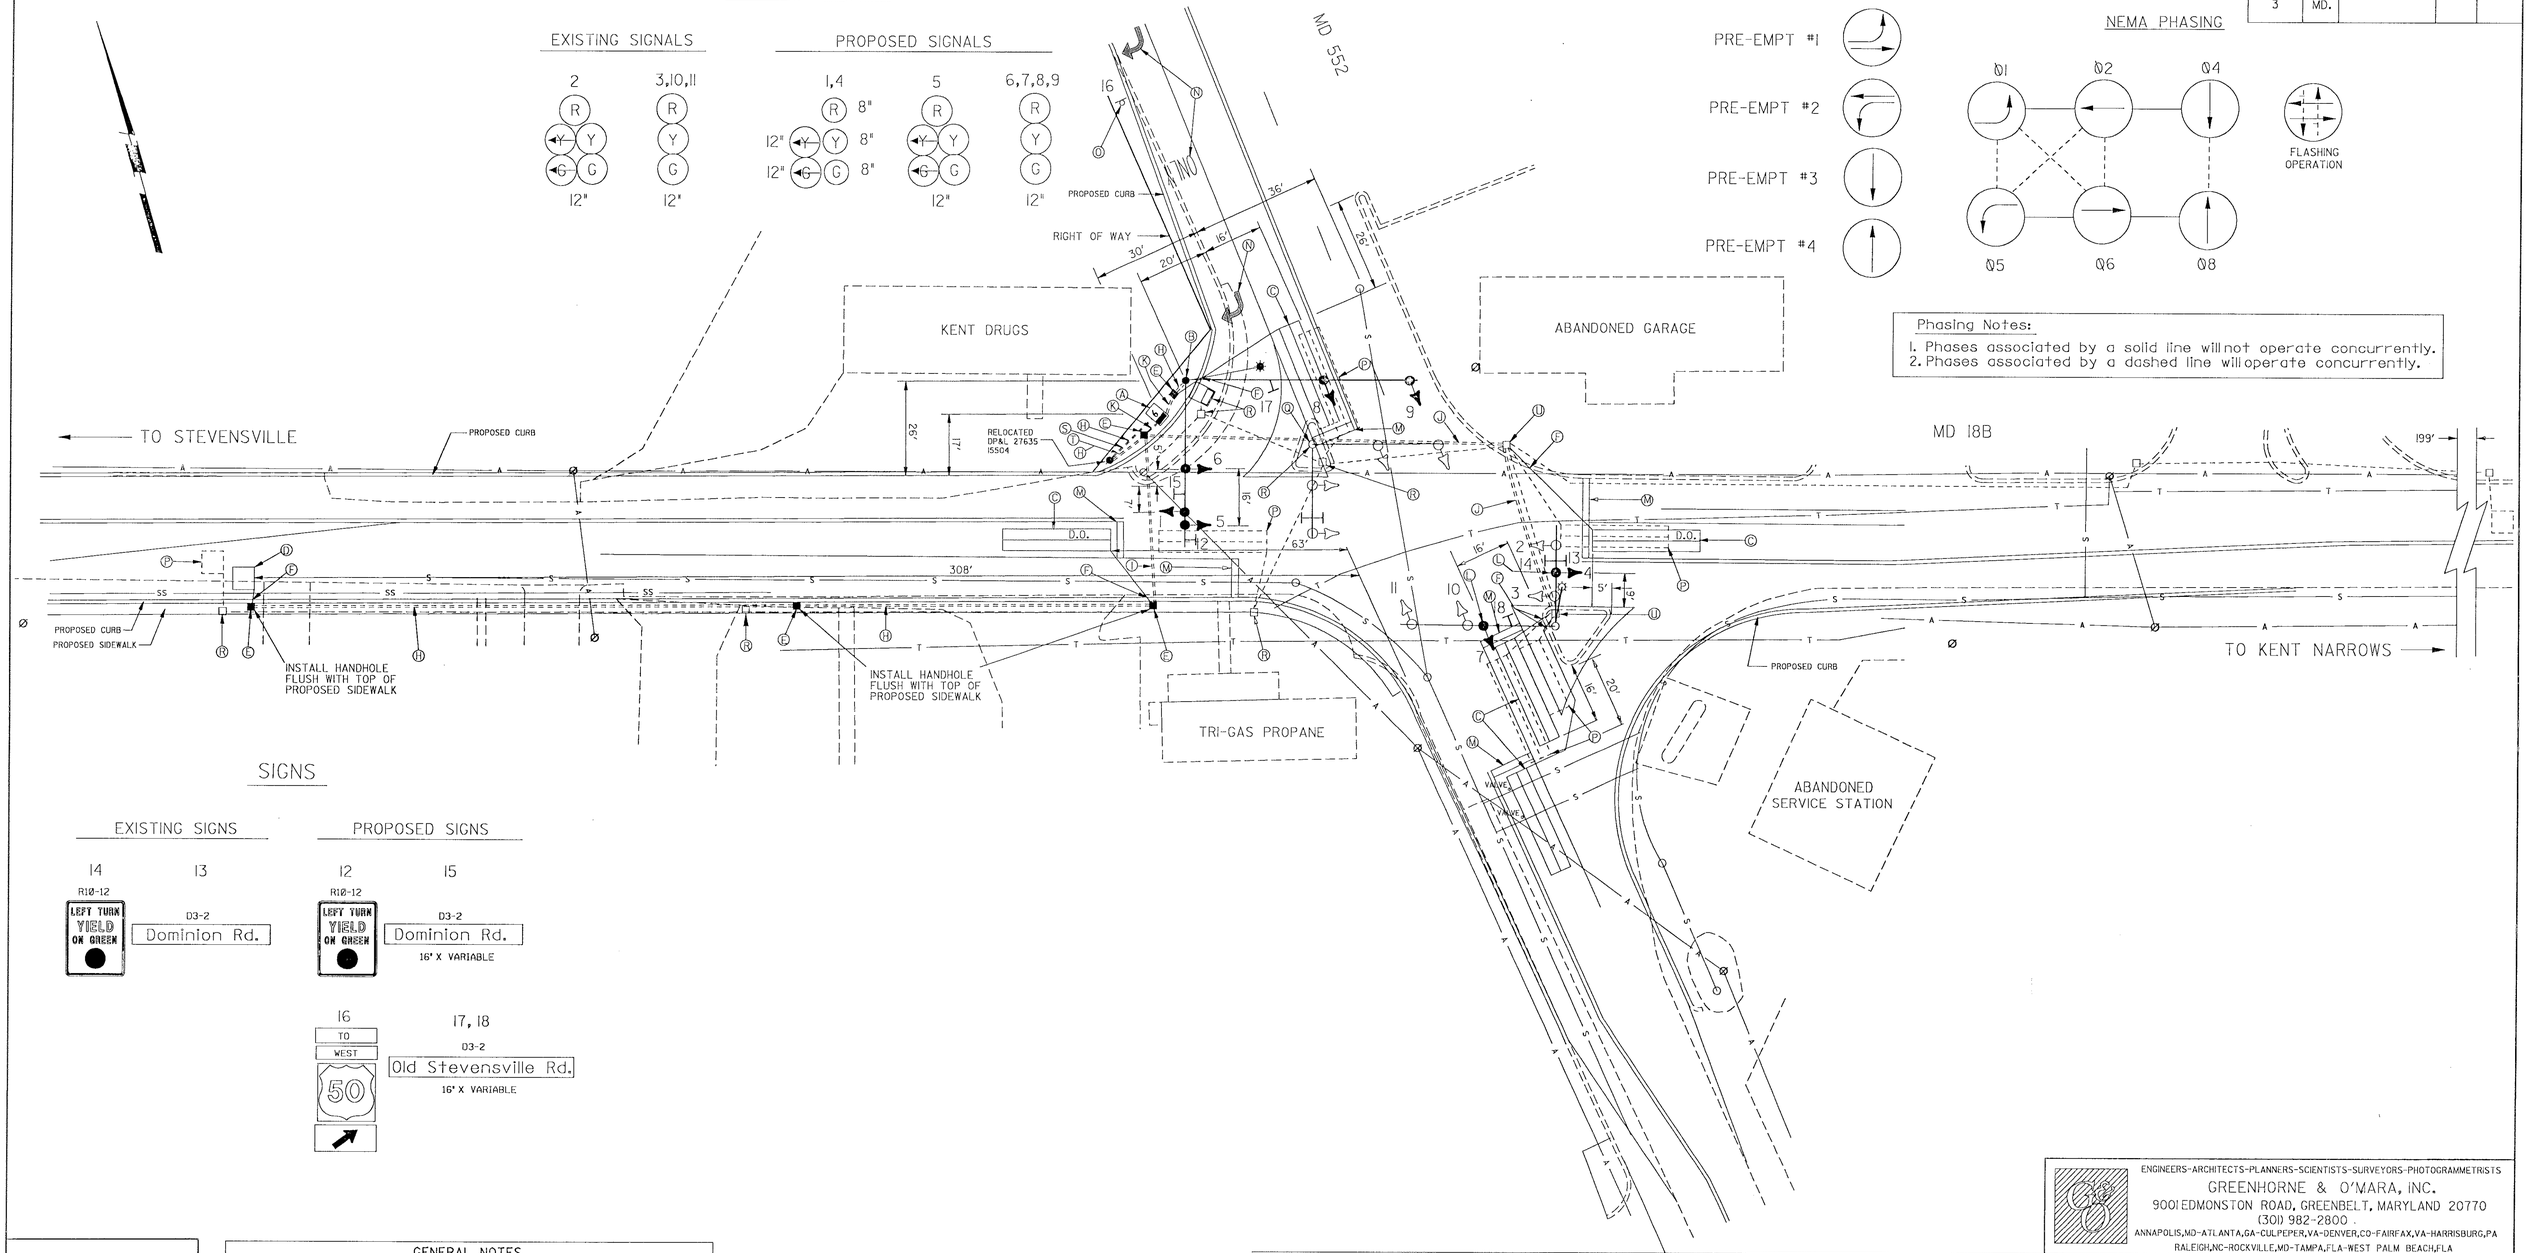

SIGNS

EXISTING SIGNS

14 — R10-12 — LEFT TURN YIELD ON GREEN

13 — D3-2 — Dominion Rd.

PROPOSED SIGNS

12 — R10-12 — LEFT TURN YIELD ON GREEN

15 — D3-2 — Dominion Rd. — 16" X VARIABLE

16 — TO WEST — 50

17, 18 — D3-2 — Old Stevensville Rd. — 16" X VARIABLE

EXISTING GEOMETRY — OR —

PROPOSED GEOMETRY — OR —

AERIAL CABLE	A	A
ELECTRIC	E	E
TELEPHONE	T	T
GAS	G	G
STORM SEWER	S	S
WATER	W	W
CABLE TV	TV	TV
SANITARY SEWER	SS	SS

GENERAL NOTES

1. PAVEMENT MARKINGS DETAILED (STOP LINES, ARROWS AND "ONLY") ARE TO BE INSTALLED BY THE CONTRACTOR IN ACCORDANCE WITH S.H.A. STANDARDS.
2. "D.O." INDICATES A DELAY-OUTPUT LOOP DETECTOR.
3. LOOP DETECTORS AND CONDUIT ARE TO BE INSTALLED PRIOR TO INSTALLATION OF PAVEMENT MARKINGS.
4. CONTRACTOR SHALL VERIFY LOCATION OF NEW GEOMETRICS PRIOR TO INSTALLATION OF SIGNAL EQUIPMENT.

REVISIONS	APPROVALS
(A) 3-12-94 RECONSTRUCTION DUE TO ROAD WIDENING SHA NO. Q 649-501-276 JCK	ORIGINAL ON FILE
	CHIEF, SIGN DESIGN SECTION
	ASST. DISTRICT ENGINEER, TRAFFIC
	CHIEF, TRAFFIC ENGINEERING DESIGN DIVISION
	DIRECTOR, OFFICE OF TRAFFIC & SAFETY

ENGINEERS-ARCHITECTS-PLANNERS-SCIENTISTS-SURVEYORS-PHOTOGRAMMETRISTS
GREENHORNE & O'MARA, INC.
9001 EDMONSTON ROAD, GREENBELT, MARYLAND 20770
(301) 982-2800
ANNAPOLIS,MD-ATLANTA,GA-CULPEPER,VA-DENVER,CO-FAIRFAX,VA-HARRISBURG,PA
RALEIGH,NC-ROCKVILLE,MD-TAMPA,FLA-WEST PALM BEACH,FLA

MARYLAND DEPARTMENT OF TRANSPORTATION
STATE HIGHWAY ADMINISTRATION - OFFICE OF TRAFFIC & SAFETY
TRAFFIC ENGINEERING DESIGN DIVISION

LOG # 17B01800.56

DRAWN BY: W. J. NIES (FOR STS)
DES. BY: R. R. ZACHERL (FOR STS)
CHK. BY:

MD 18B AND MD 552

COUNTY: QUEEN ANNE'S

DATE: 3-2-89 F.A.P. NO.
SCALE: 1" = 20' S.H.A. NO.

TS/FILE NO. TS-2549A

SHEET NO. OF