F H WA REGION NO	STATE	FED. AID PROJ. NO	SHEET NO.	TOTAL SHEETS
3	MD.	N/A	1	1

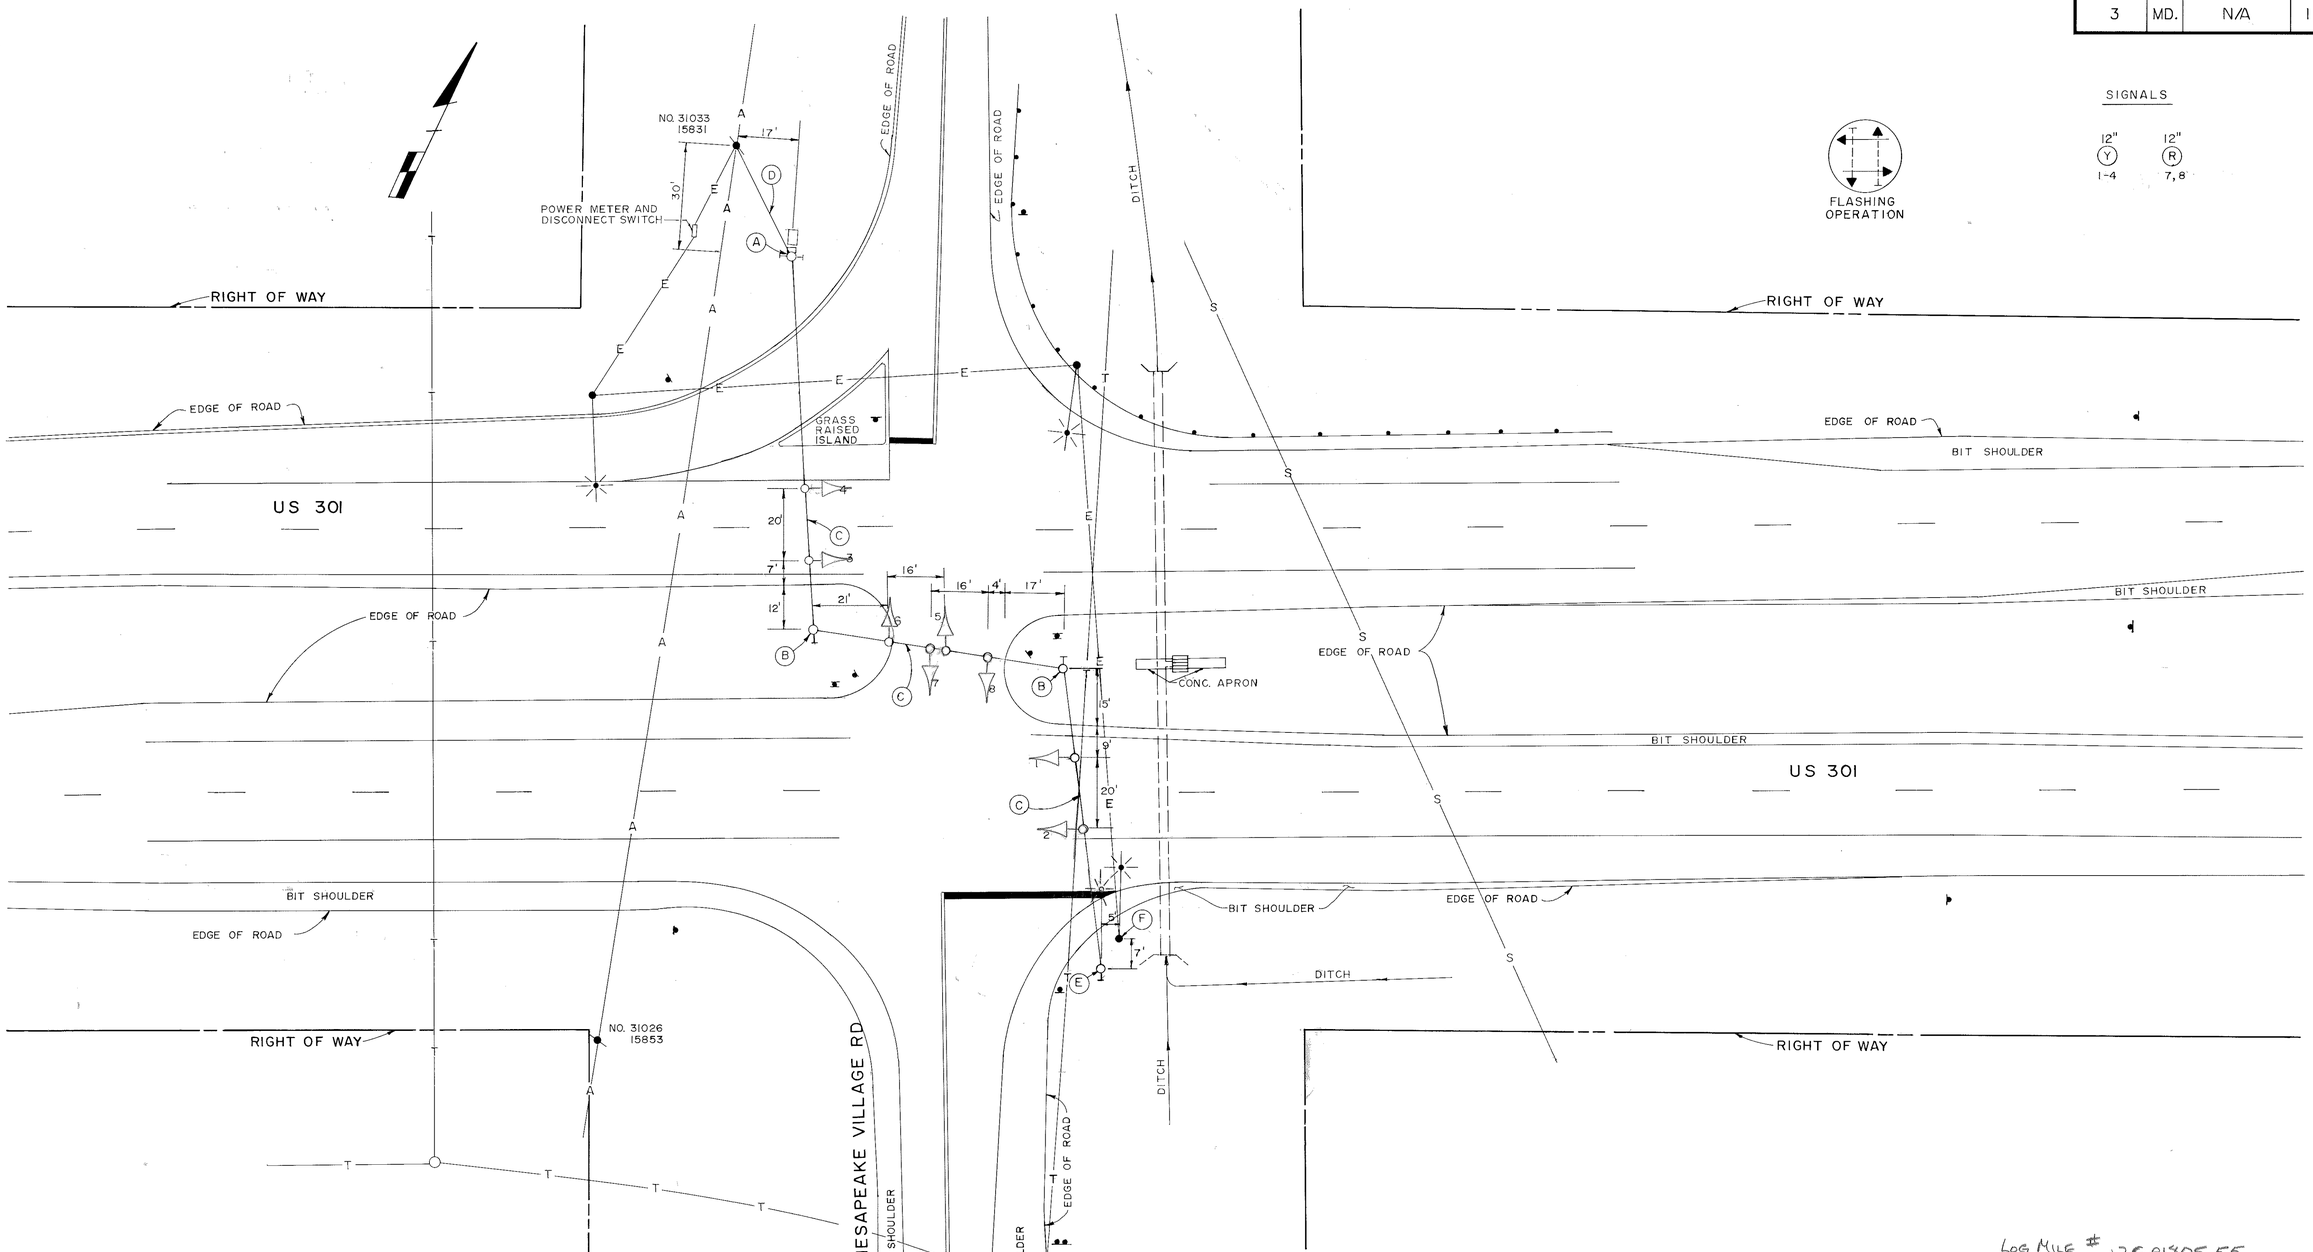

LOG MILE # 17C01805.55

UTILITY LEGEND

- —G—G— GAS MAIN
- —W—W— WATER MAIN
- —S—S— SEWER MAIN
- —E—E— ELECTRIC CABLES
- —T—T— TELEPHONE CABLES
- —A—A— AERIAL CABLES

BUCHART-HORN INC.
CONSULTING ENGINEERS
THE QUADRANGLE
244 WEST BLOCK
VILLAGE OF CROSS KEYS
BALTIMORE, MARYLAND 21210

REVISIONS	APPROVALS
	CHIEF, SIGNAL DESIGN SECTION 9/28/89
	ASST. DISTRICT ENGINEER, TRAFFIC 9-28-89
	CHIEF, TRAFFIC ENGINEERING DIVISION 9-28-89
	DEPUTY CHIEF ENGINEER, TRAFFIC 9-29-89

MDOT – STATE HIGHWAY ADMINISTRATION

Office of Traffic

TRAFFIC ENGINEERING DIVISION

DRAWN BY: L.M.TAUBER
DES. BY: J.D. MALINOWSKI
CHK. BY: 9-28-89

US 301 AT MD 18 TO CHESAPEAKE VILLAGE ROAD
SIGNAL NO. 17C01805·55
COUNTY: QUEEN ANNE'S

DATE: SEPT. 1989
SCALE: 1" = 20'
F.A.P. NO. N/A
S.H.A. NO.
TS/STD. NO. TS 2581
SHEET NO. 1 OF 1

170301.12.38