DRILL HOLES

BORDER REV: DATE: June 1, 2004

NOTE: MD 304 IS CONSIDERED TO RUN IN AN EAST-WEST DIRECTION.

PROPOSED SIGNS

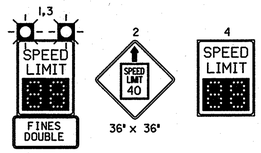

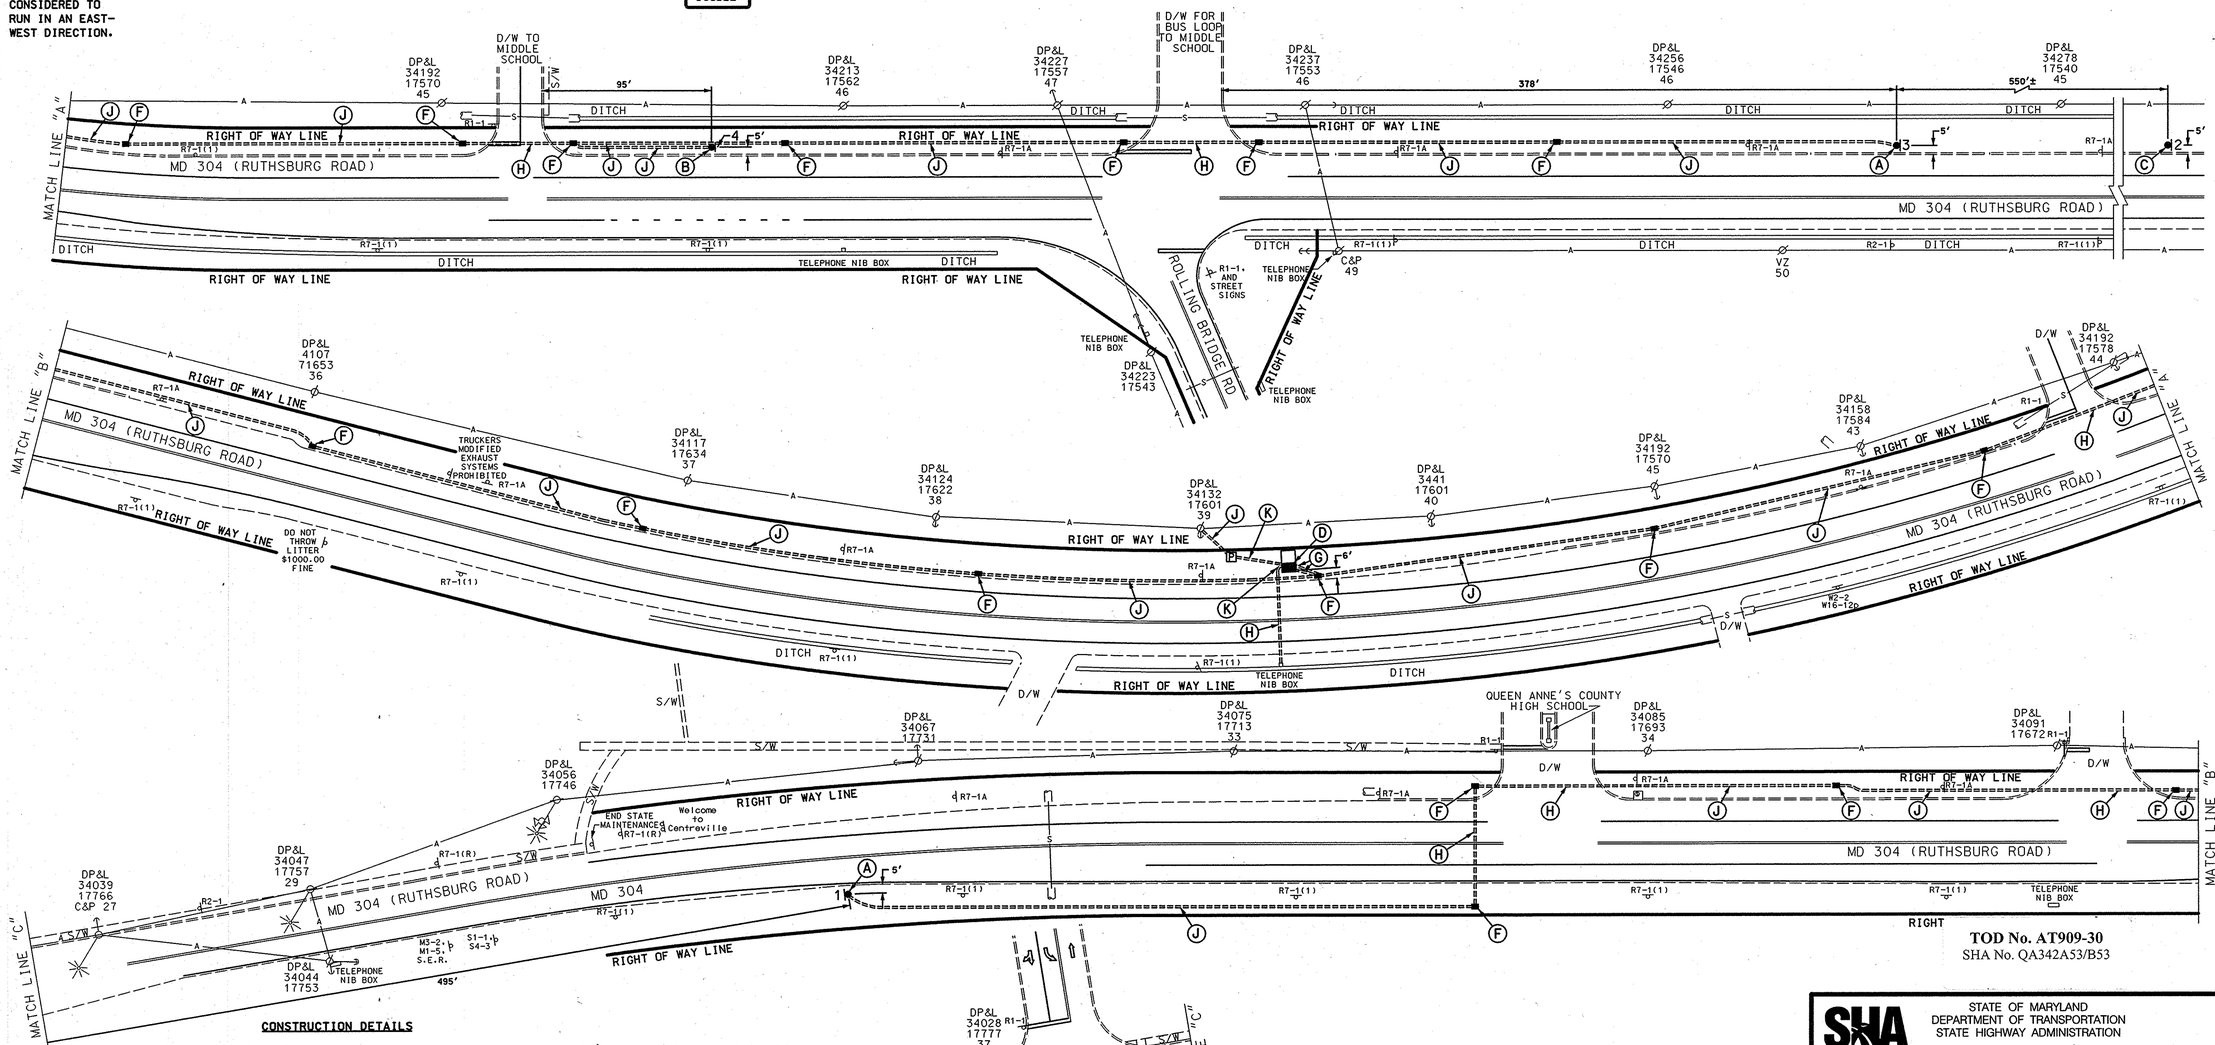

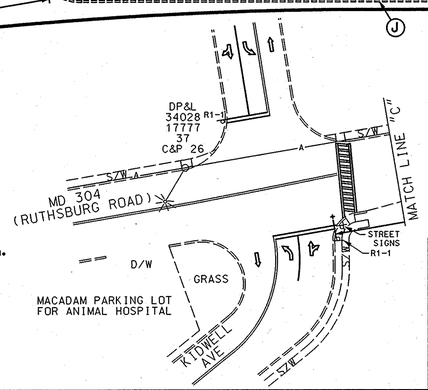

TOD No. AT909-30
SHA No. QA342A53/B53

CONSTRUCTION DETAILS

A. Remove existing (R2-1) speed limit sign with post and install 10' breakaway pedestal pole and Variable Speed Limit Sign with two 12" LED signal heads at same location as shown. (Note: 1-3" 90° polyvinyl chloride (Schedule 80) bend.)

B. Remove existing (R2-1) speed limit sign with post and install 10' breakaway pedestal pole and Variable Speed Limit Sign at same location as shown. (Note: 1-3" 90° polyvinyl chloride (Schedule 80) Bend.)

C. Remove existing (R2-5a) Reduce Speed Ahead sign with post and install proposed ground mounted sign at same location as shown.

D. Install NEMA size "6" base-mounted cabinet and controller with all necessary equipment as shown.

E. Install metered pedestal for electrical utility service equipment.

F. Install handhole.

G. Install 4" polyvinyl chloride electrical conduit (Schedule 80) (trenched).

H. Install 4" polyvinyl chloride electrical conduit (Schedule 80) (bored).

J. Install 3" polyvinyl chloride electrical conduit (Schedule 80) (trenched).

K. Install 2" polyvinyl chloride electrical conduit (Schedule 80) (trenched).

GEOMETRIC LEGEND

PROPOSED
EXISTING

LEGEND OF UNDERGROUND AND OVERHEAD UTILITIES

AERIAL CABLE	A	A
ELECTRIC	E	E
TELEPHONE	T	T
GAS	G	G
SEWER	S	S
WATER	W	W
CABLE TV	TV	TV

STREET TRAFFIC STUDIES, LTD.
400 Crain Hwy. NW.
Glen Burnie, MD 21061
Ph (410) 590-5500
Fax (410) 590-6537

5551.dgn T-172

APPROVALS	REVISIONS
TEAM LEADER 5/20/08	
ASST. DIV. CHIEF 5/20/08	
DIVISION CHIEF 6/3	
OFFICE DIRECTOR	

PLOTTED: #DATETIME#
FILE: #FILE#

STATE OF MARYLAND
DEPARTMENT OF TRANSPORTATION
STATE HIGHWAY ADMINISTRATION

MD 304 FROM: EAST OF ROLLING BRIDGE ROAD TO CENTREVILLE TOWN LIMITS

TRAFFIC SIGNAL PLAN

SCALE 1"= 40' DATE 5-21-08 CONTRACT NO. AT9095185

DESIGNED BY James Allen Jr.
DRAWN BY Dave A. Nies
CHECKED BY
F.A.P. NO.
COUNTY Queen Anne's
LOGMILE 03.98-04.57
TIMS NO. 1992
TOD NO.

TS NO. 4661 | DRAWING NO. 1 OF 2 | SHEET NO. OF

DRILL HOLES

DRILL HOLES

MD 304 TS 5551 SHEET 1 OF 2.dgn 5/21/2008 3:48:32 PM