DRILL HOLES

BORDER REV: DATE: June 1, 2004

DRILL HOLES

DRILL HOLES

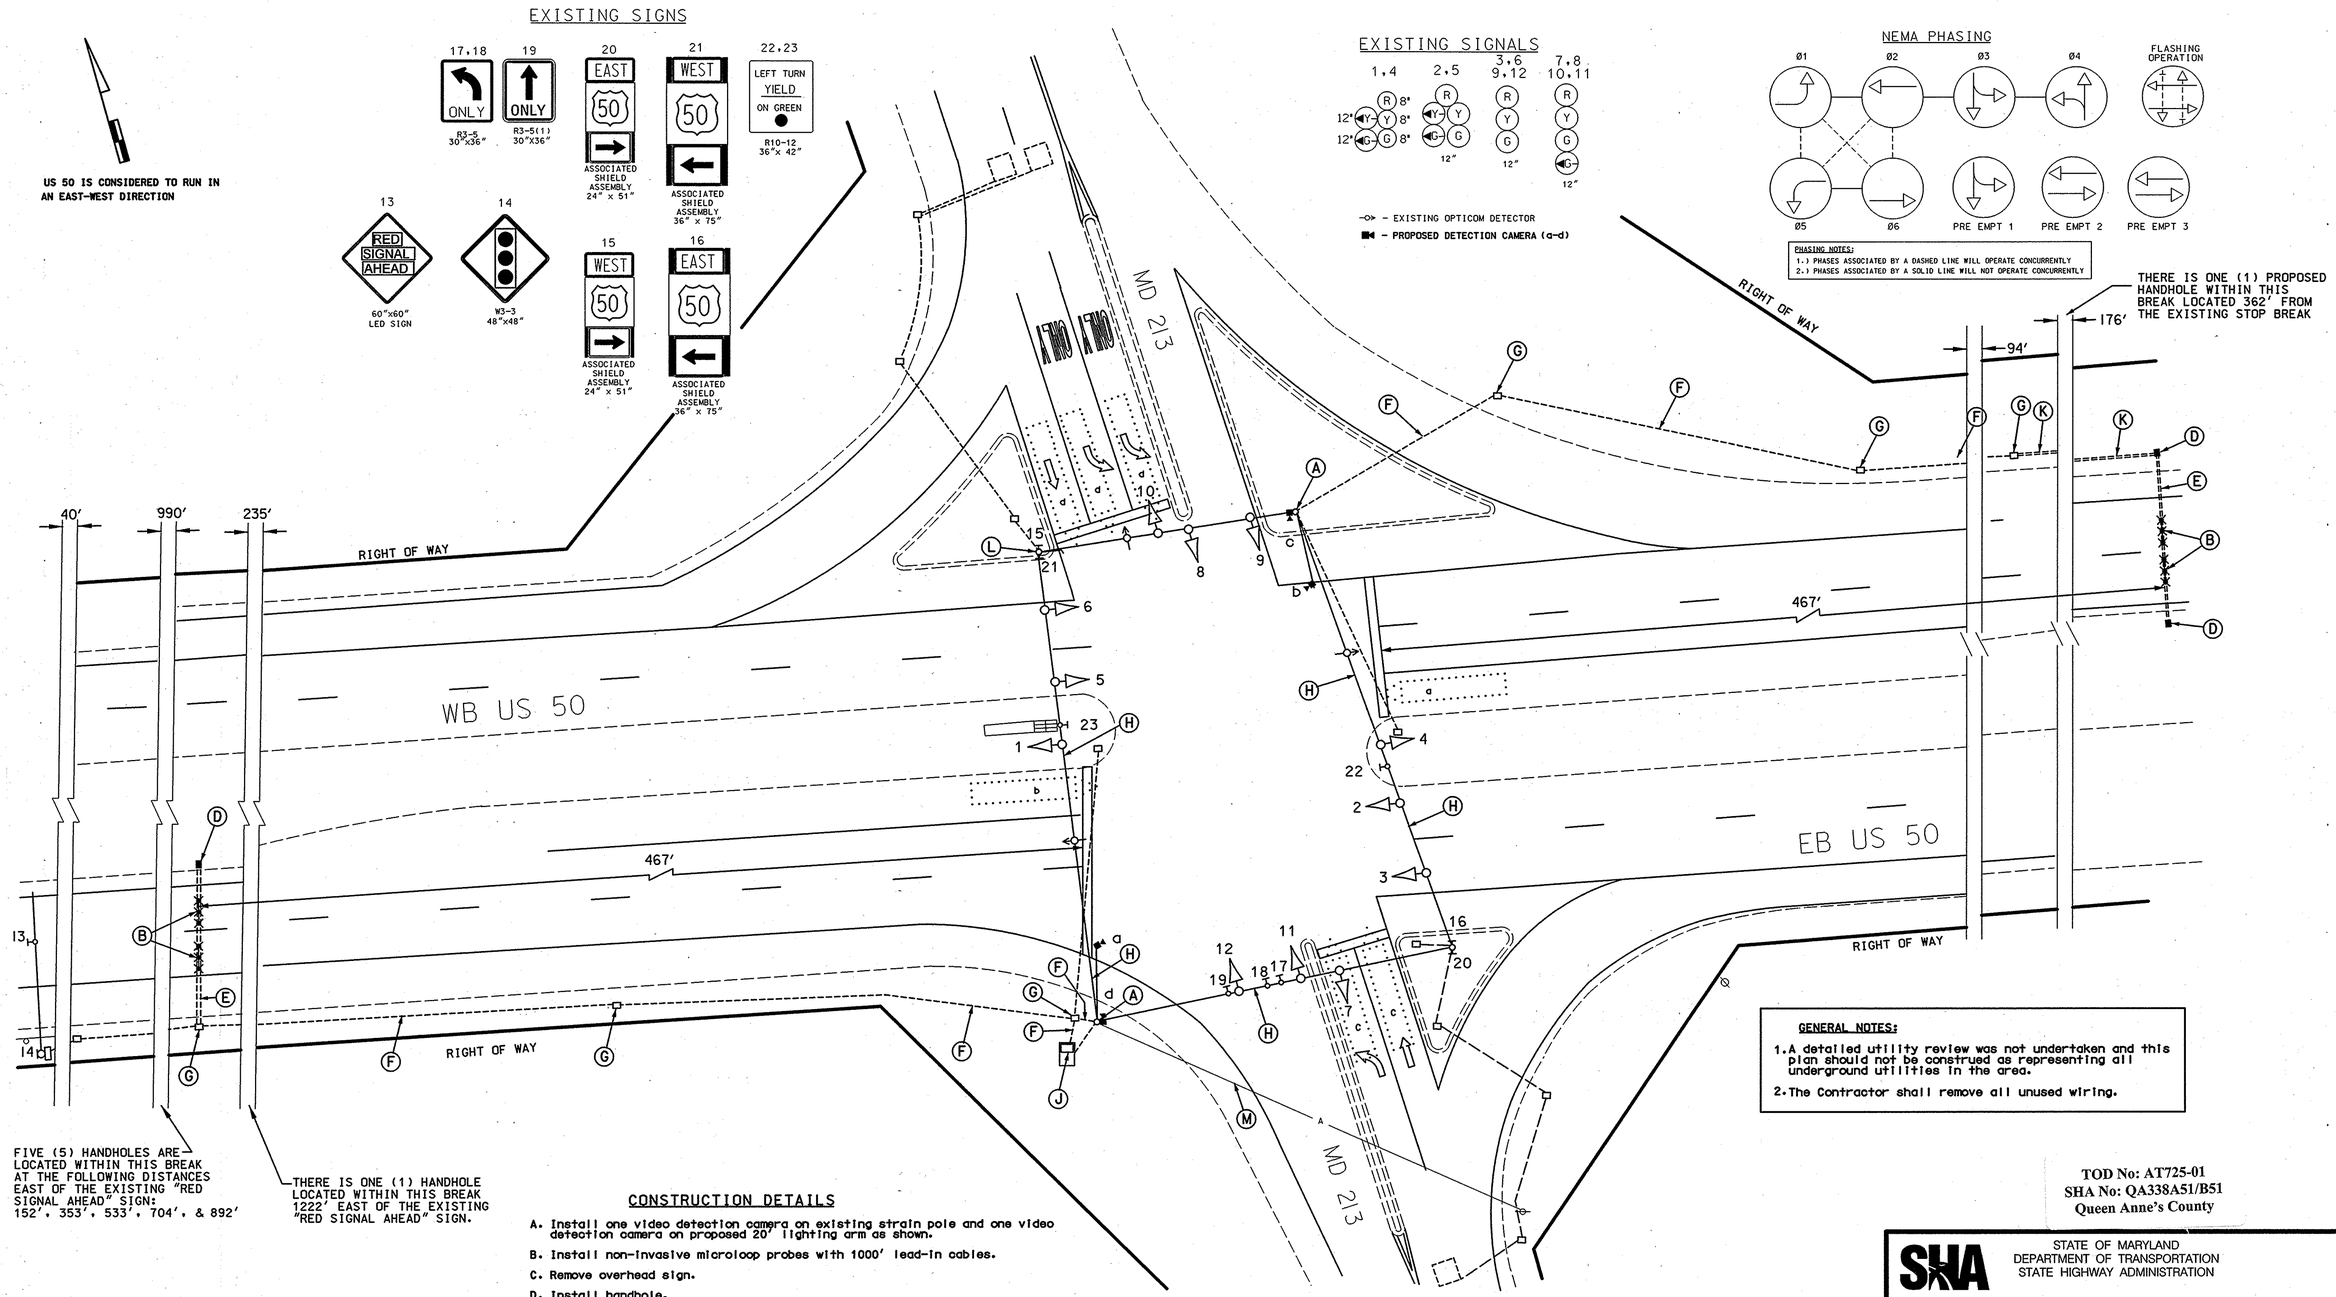

CONSTRUCTION DETAILS

A. Install one video detection camera on existing strain pole and one video detection camera on proposed 20' lighting arm as shown.

B. Install non-invasive microloop probes with 1000' lead-in cables.

C. Remove overhead sign.

D. Install handhole.

E. Install 3" polyvinyl chloride electrical conduit (Schedule 80) (bored).

F. Use existing conduit.

G. Use existing handhole.

H. Use existing span wire.

J. Use existing base-mounted cabinet and controller.

K. Install 3" polyvinyl chloride electrical conduit (Schedule 80) (trenched).

L. Use existing strain pole.

M. Existing overhead electrical service to be maintained by Conectiv.

GENERAL NOTES:

1. A detailed utility review was not undertaken and this plan should not be construed as representing all underground utilities in the area.

2. The Contractor shall remove all unused wiring.

TOD No: AT725-01
SHA No: QA338A51/B51
Queen Anne's County

GEOMETRIC LEGEND

PROPOSED
EXISTING

LEGEND OF UNDERGROUND AND OVERHEAD UTILITIES

AERIAL CABLE	—A—A—
ELECTRIC	—E—E—
TELEPHONE	—T—T—
GAS	—G—G—
SEWER	—S—S—
WATER	—W—W—
CABLE TV	—TV—TV—

STREET TRAFFIC STUDIES, LTD.
400 Crain Hwy. NW.
Glen Burnie, MD 21061
Ph (410) 590-5500
Fax (410) 590-6637

4888.DGN D6-41

APPROVALS

TEAM LEADER
ASST. DIV. CHIEF
DIVISION CHIEF
OFFICE DIRECTOR

DESIGN ON FILE

REVISIONS

SHA #AT7255185 2/3/2006
INSTALL VIDEO CAMERAS AND NON-INVASIVE PROBES EB & WB US 50
JWA

J - 5/16/2003 - INSTALL OPTICOM FOR E/B AND B/B US 50
SHA #XX1065185

J.W.A.	J.A.H.	M.A.R.	D.A.Z.	B.R.K.

1 - 11/2002 - REPLACED E/B RED SIGNAL AHEAD SIGN
FINC #7389
SHA NO. XX1065185

STV	J.A.H.	M.A.R.	D.A.Z.	B.R.K.

PLOTTED: \$DATETIME\$
FILE: \$FILE\$

STATE OF MARYLAND
DEPARTMENT OF TRANSPORTATION
STATE HIGHWAY ADMINISTRATION

SHA

US 50 @ MD 213

WYE MILLS, MARYLAND

SCALE 1"=20' DATE 5-12-1971 CONTRACT NO.

DESIGNED BY
DRAWN BY B. MILESKY
CHECKED BY
F.A.P. NO.

COUNTY QUEEN ANNE'S
LOGMILE 17005017.44
TIMS NO. G994
TOD NO.

TS NO. 141 K | DRAWING NO. | OF | SHEET NO. 1 OF 2