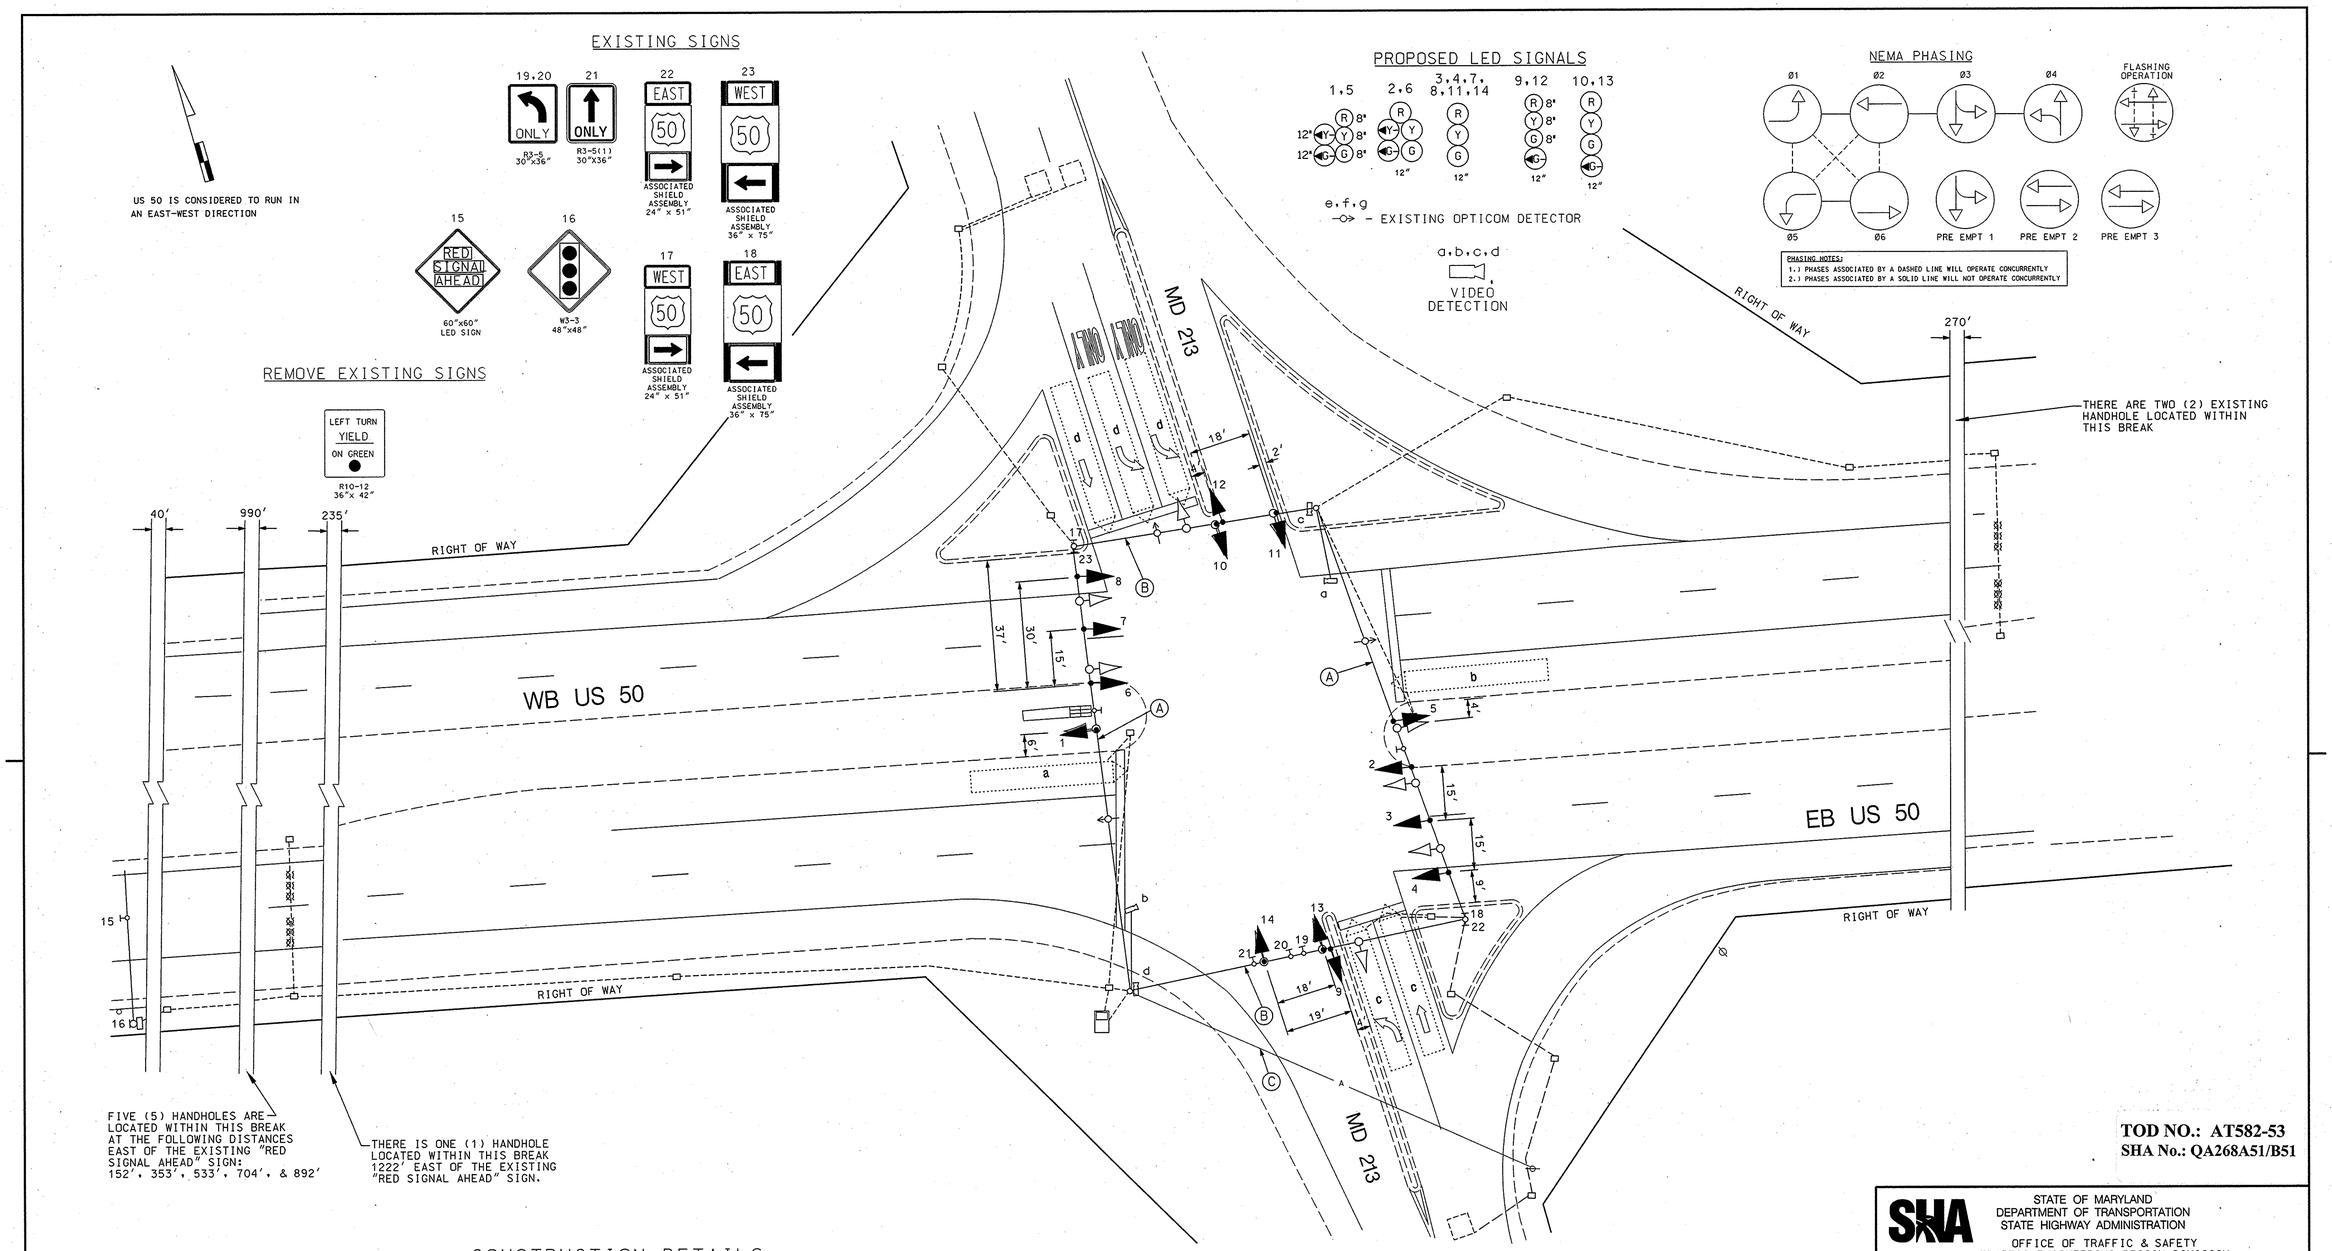

TOD NO.: AT582-53
SHA No.: QA268A51/B51

CONSTRUCTION DETAILS

A. Install signal head, remove existing R10-12 sign and replace existing heads with new LED signal heads on existing span wire as shown.

B. Replace existing signal heads with new LED black face signal heads on existing span wire as shown.

C. Use existing overhead electrical service.

GEOMETRIC LEGEND

==========	EXISTING
==========	PROPOSED

UTILITY LEGEND

—SD—SD—	STORM DRAIN
—G—G—	GAS MAIN
—W—W—	WATER MAIN
—S—S—	SEWER MAIN
—E—E—	ELECTRIC CABLES
—A—A—	AERIAL CABLES
—T—T—	TELEPHONE CABLES
—F—F—	FIBER-OPTIC

BY: $USERNAME$

BAI
BRUDIS & ASSOCIATES, INC.
CONSULTING ENGINEERS
9220 RUMSEY ROAD SUITE 110
COLUMBIA, MARYLAND 21045
410-884-3607 410-884-3609(FAX)

APPROVALS	
TEAM LEADER	ORIGINAL ON FILE
ASST. DIV. CHIEF	
DIVISION CHIEF	
OFFICE DIRECTOR	

REVISIONS

L ADDED LED SIGNAL HEADS 8/8/2006
SHA #:AT5825185 TIMS#H819
M.A.M. 2/3/06

K INSTALLED VIDEO CAMERAS AND NON-INVASIVE PROBES EB/ WB/ US 50
SHA AT7255185
JWA | WH | JAH | MR | WH | NH

J 5/16/2003
INSTALL OPTICOM FOR E/B AND W/B US 50
SHXX1065185
J.W.A. | J.A.H. | M.A.R. | D.A.Z. | B.R.K.

PLOTTED: $DATETIME$
FILE: $FILE$

STATE OF MARYLAND
DEPARTMENT OF TRANSPORTATION
STATE HIGHWAY ADMINISTRATION
OFFICE OF TRAFFIC & SAFETY
TRAFFIC ENGINEERING DESIGN DIVISION

US 50 @ MD 213

WYE MILLS, MARYLAND

SCALE 1"=20' DATE 5-12-1971 CONTRACT NO.

DESIGNED BY
DRAWN BY B. MILESKY
CHECKED BY
F.A.P. NO.

COUNTY QUEEN ANNE'S
LOGMILE 17005017.44
T.I.M.S. NO. H819
TOD NO.

DRAWING NO. 141 L - OF

SHEET NO. 1 OF 2