F H WA REGION NO	STATE	FED. AID PROJ. NO	SHEET NO.	TOTAL SHEETS
3	MD.			

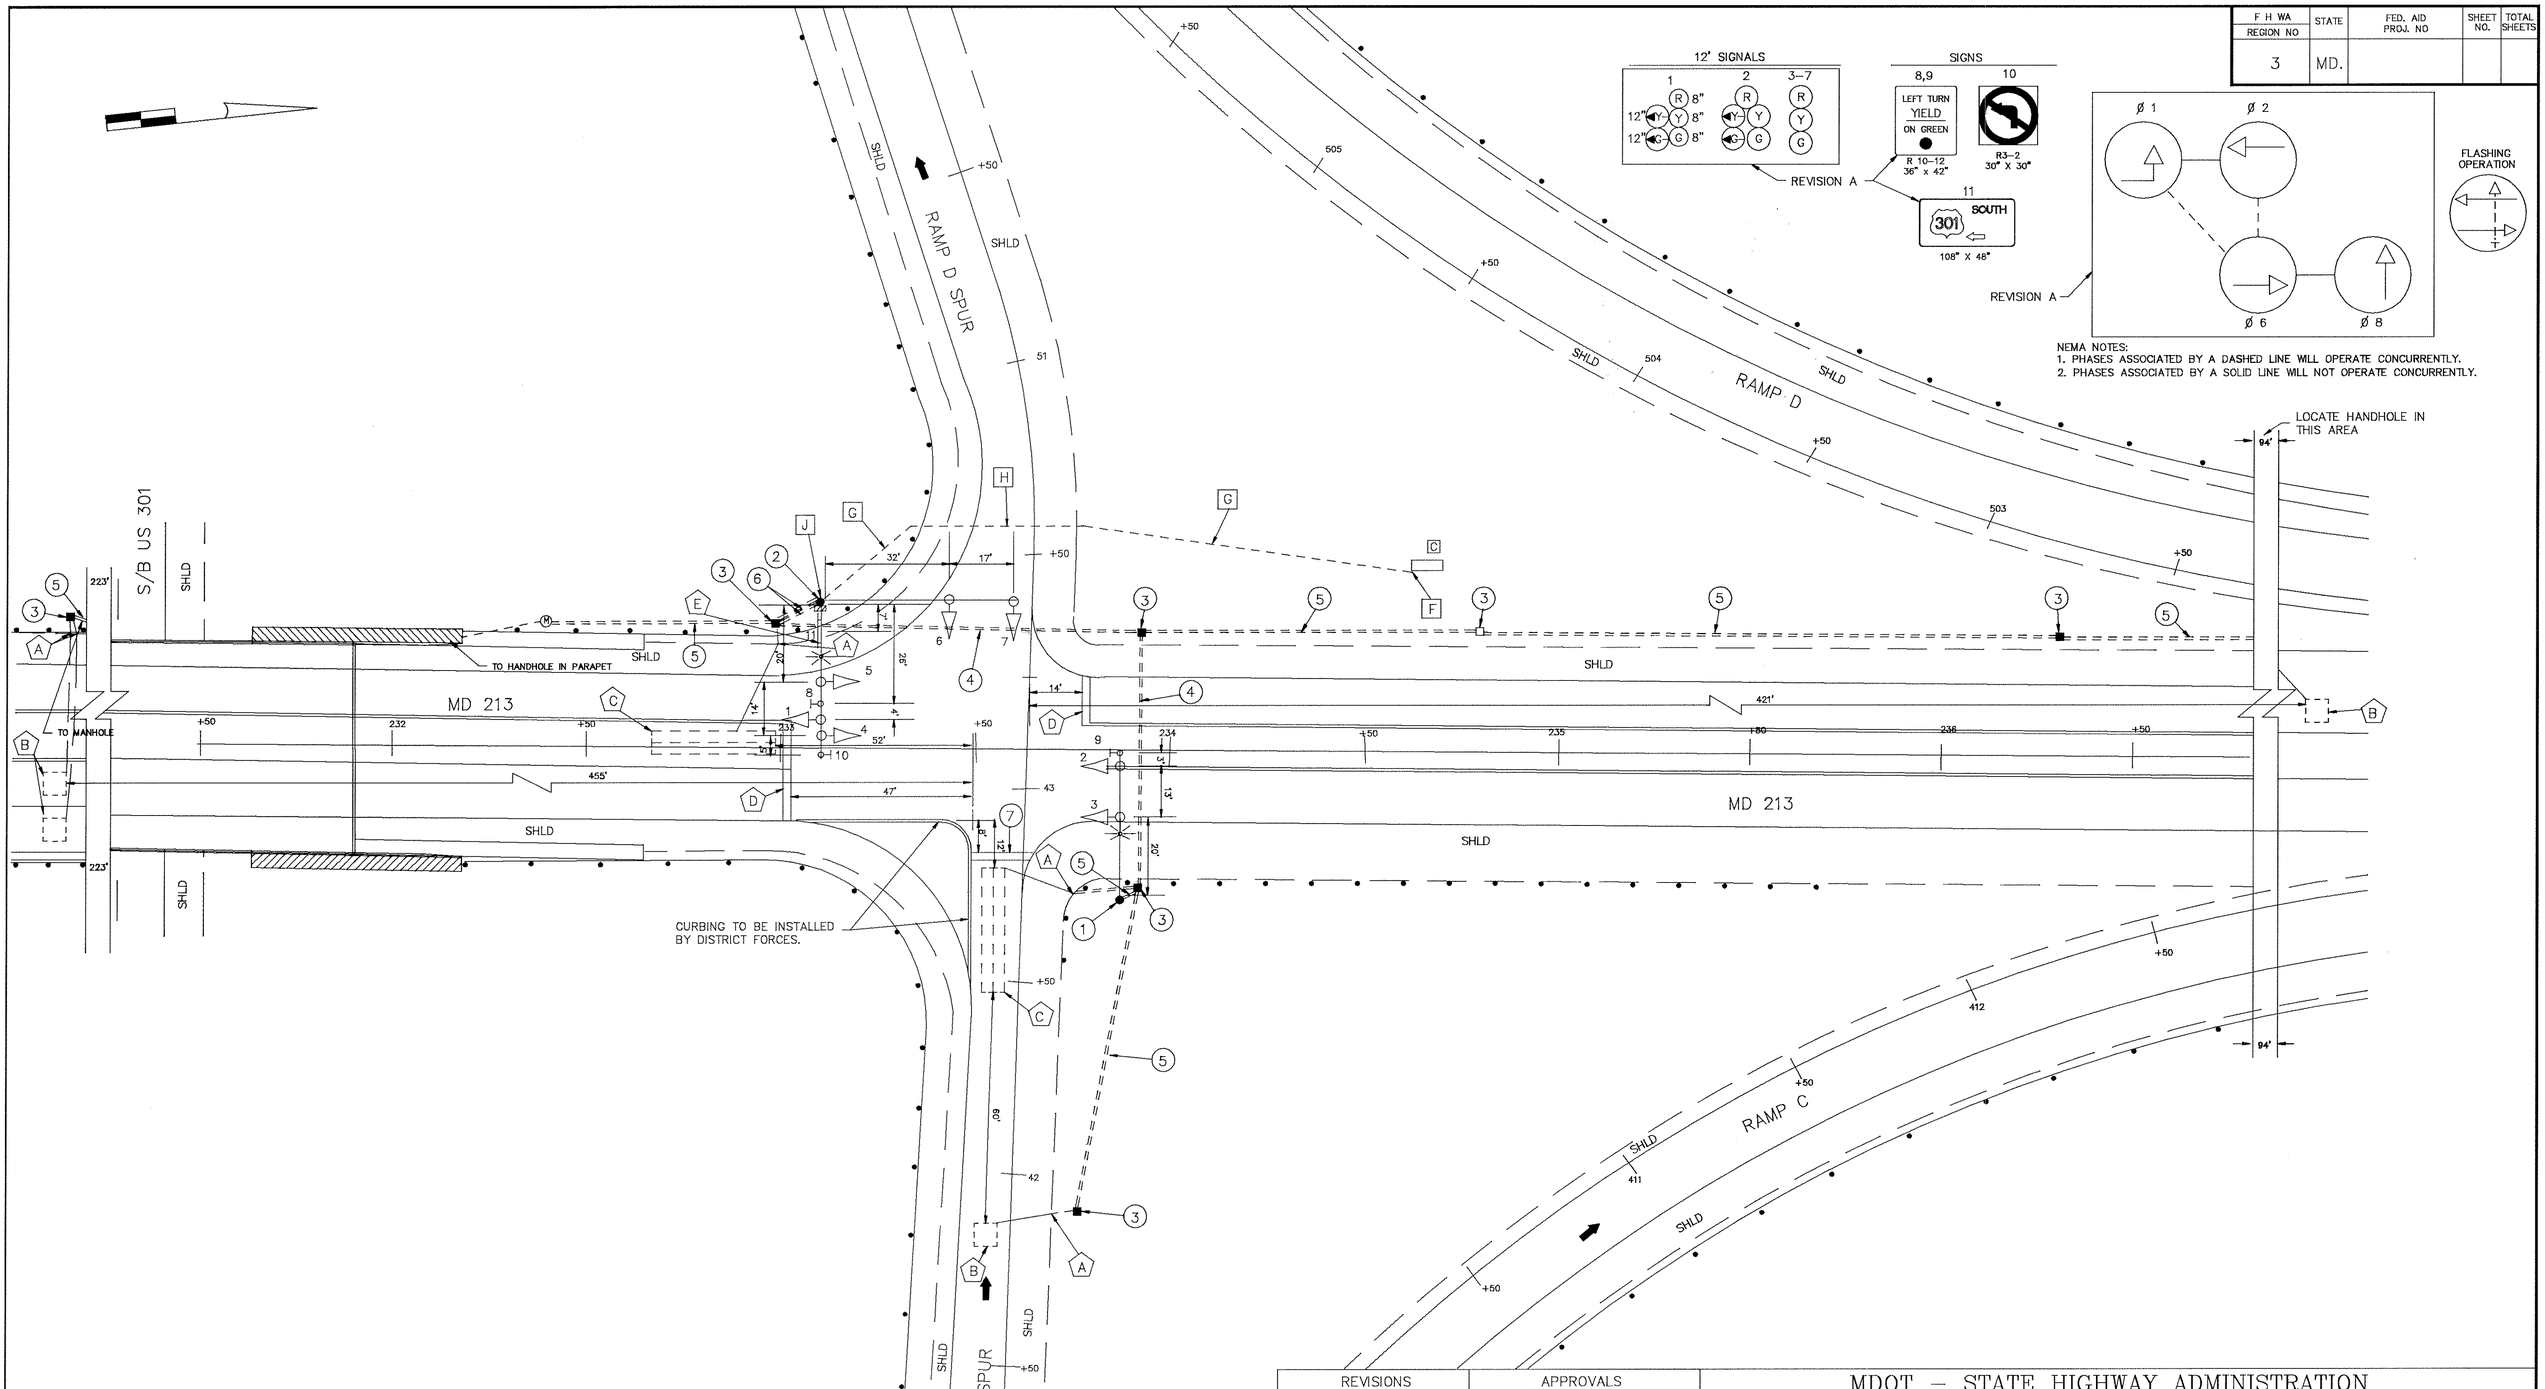

MDOT – STATE HIGHWAY ADMINISTRATION

Office of Traffic & Safety

TRAFFIC ENGINEERING DESIGN DIVISION

DRAWN BY: BRUCE THOMPSON

DES. BY: BRUCE THOMPSON

CHK. BY: DENNIS DODA

US 301 INTERCHANGE NORTH RAMP and MD 213

COUNTY: QUEEN ANNES

DATE: 5–14–94

SCALE: 1"=20'

F.A.P. NO.

S.H.A. NO. Q 627–501–270

TS/STD. NO. 3438 B

SHEET NO. ___ OF ___

17021305.32