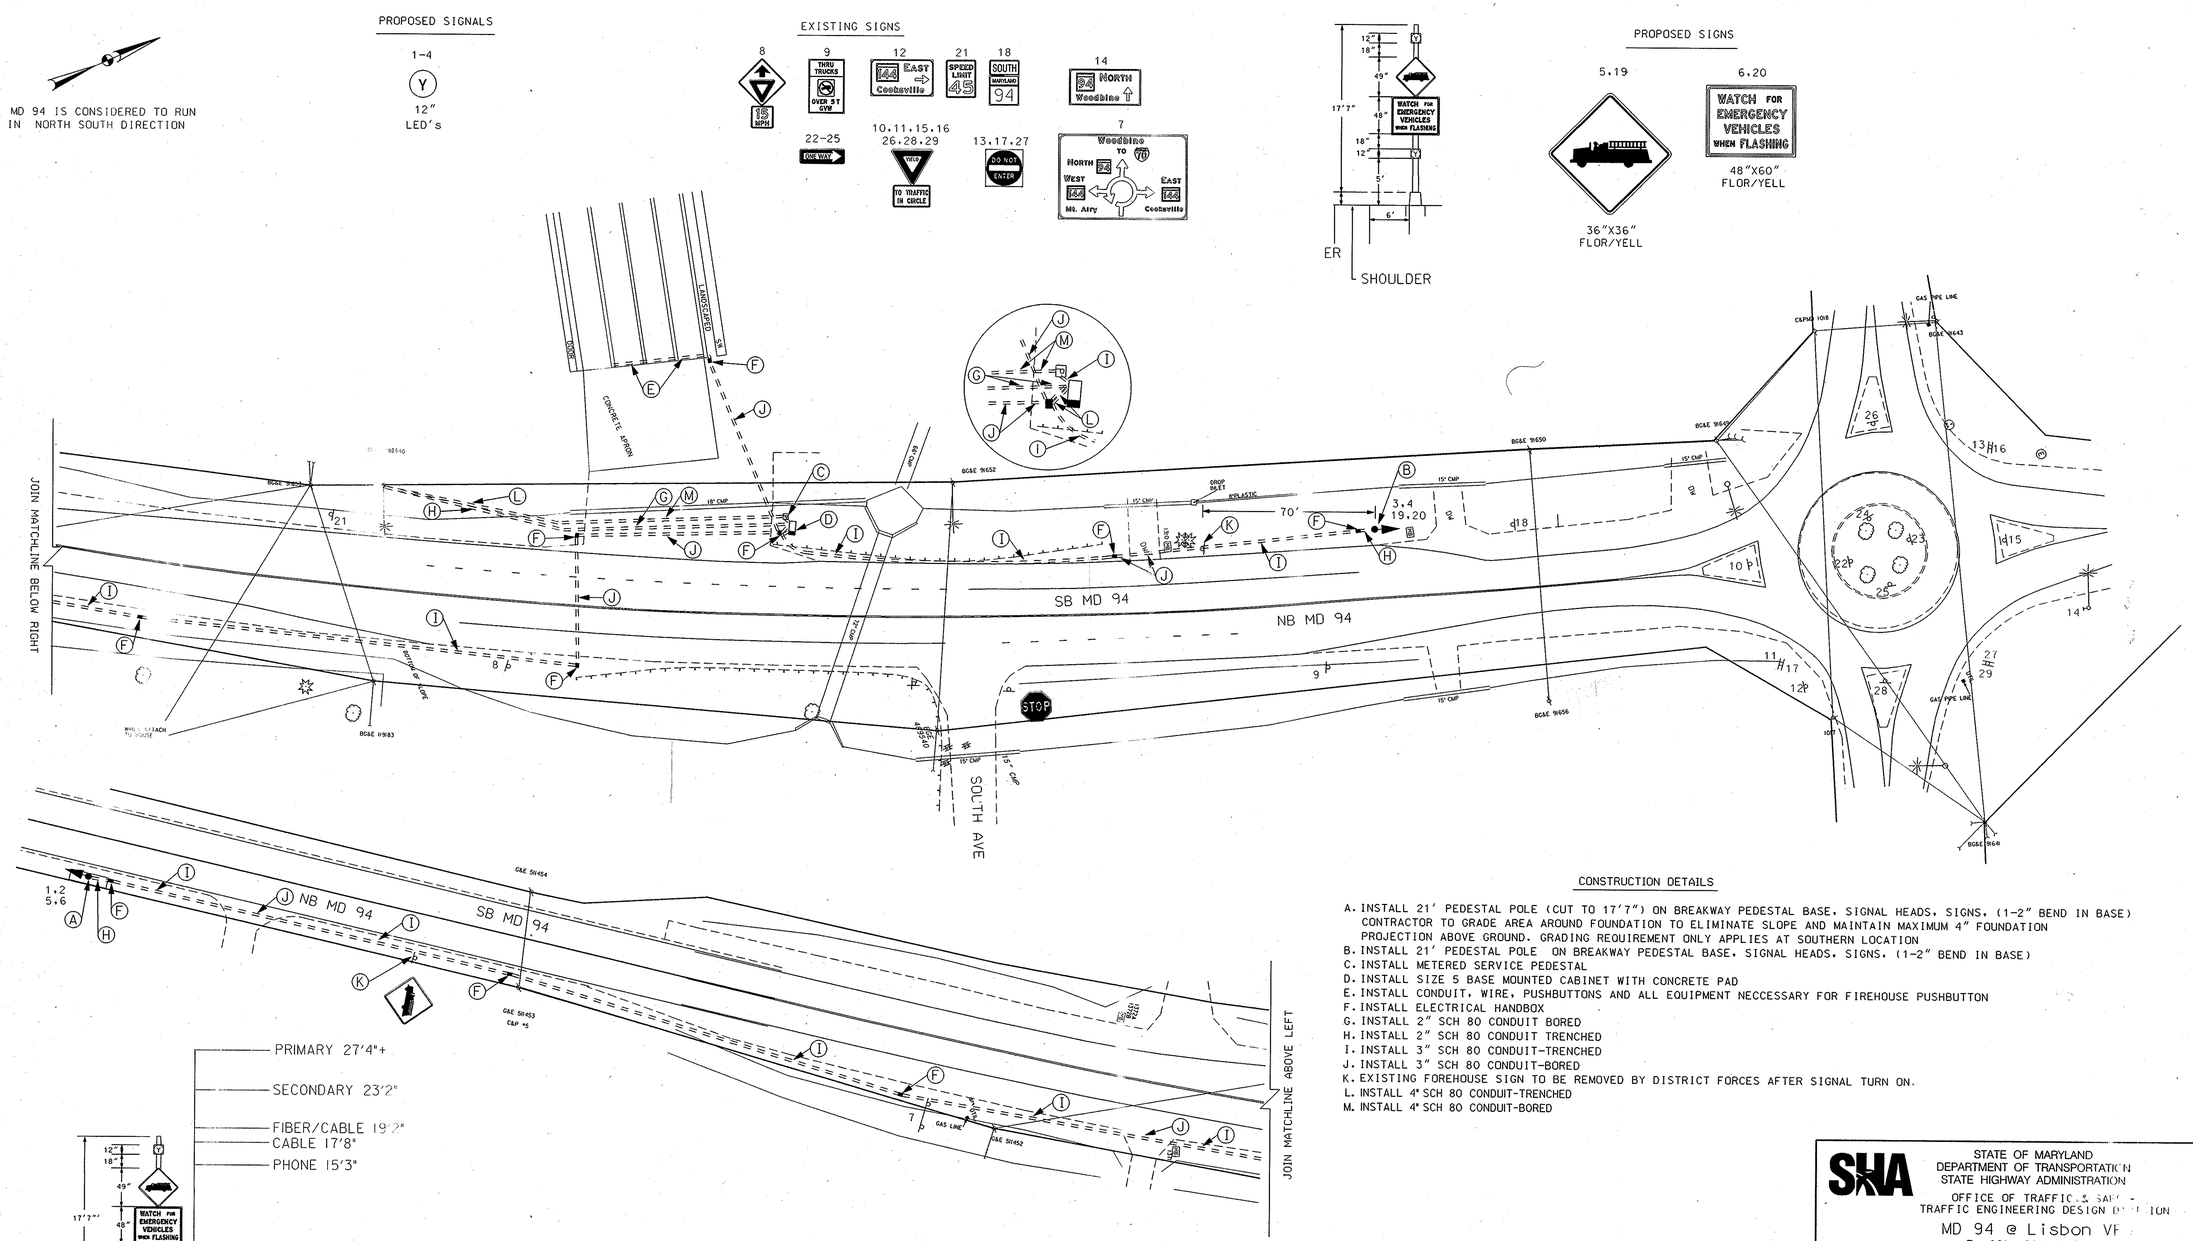

CONSTRUCTION DETAILS

A. INSTALL 21' PEDESTAL POLE (CUT TO 17'7") ON BREAKWAY PEDESTAL BASE, SIGNAL HEADS, SIGNS, (1-2" BEND IN BASE) CONTRACTOR TO GRADE AREA AROUND FOUNDATION TO ELIMINATE SLOPE AND MAINTAIN MAXIMUM 4" FOUNDATION PROJECTION ABOVE GROUND. GRADING REQUIREMENT ONLY APPLIES AT SOUTHERN LOCATION
B. INSTALL 21' PEDESTAL POLE ON BREAKWAY PEDESTAL BASE, SIGNAL HEADS, SIGNS, (1-2" BEND IN BASE)
C. INSTALL METERED SERVICE PEDESTAL
D. INSTALL SIZE 5 BASE MOUNTED CABINET WITH CONCRETE PAD
E. INSTALL CONDUIT, WIRE, PUSHBUTTONS AND ALL EQUIPMENT NECCESSARY FOR FIREHOUSE PUSHBUTTON
F. INSTALL ELECTRICAL HANDBOX
G. INSTALL 2" SCH 80 CONDUIT BORED
H. INSTALL 2" SCH 80 CONDUIT TRENCHED
I. INSTALL 3" SCH 80 CONDUIT-TRENCHED
J. INSTALL 3" SCH 80 CONDUIT-BORED
K. EXISTING FOREHOUSE SIGN TO BE REMOVED BY DISTRICT FORCES AFTER SIGNAL TURN ON.
L. INSTALL 4" SCH 80 CONDUIT-TRENCHED
M. INSTALL 4" SCH 80 CONDUIT-BORED

UTILITY LEGEND

—G—G—	GAS MAIN
—W—W—	WATER MAIN
—S—S—	SEWER MAIN
—E—E—	ELECTRIC CABLES
—A—A—	AERIAL CABLES
—T—T—	TELEPHONE CABLES

APPROVALS	REVISIONS
TEAM LEADER: Amy K. Beall 7-25-05	
ASST. DIV. CHIEF: 7/27/05	
DIVISION CHIEF: 7/27/05	
OFFICE DIRECTOR: 7/29	

PLOTTED: $DATETIME$
FILE: $FILE$

SHA
STATE OF MARYLAND
DEPARTMENT OF TRANSPORTATION
STATE HIGHWAY ADMINISTRATION
OFFICE OF TRAFFIC & SAFETY
TRAFFIC ENGINEERING DESIGN DIVISION

MD 94 @ Lisbon VF
Traffic Signal Plan
Lisbon, MD

SCALE 1:30 DATE August 1, 2005 CONTRACT [illegible]17175[illegible]85

DESIGNED BY C. STRAIN
DRAWN BY C. STRAIN
CHECKED BY A. BEALL
F.A.P. NO. A-STPG-000A(58)E
COUNTY HO[illegible]
LOGMILE 1300
T.I.M.S. NO.
TOD NO.

TS NO 4435 | DRAWING NO. OF | SHEET NO. [illegible]

BY: $USERNAME$