DRILL HOLES

DRILL HOLES

DRILL HOLES

BORDER REV. DATE: June 1, 2004

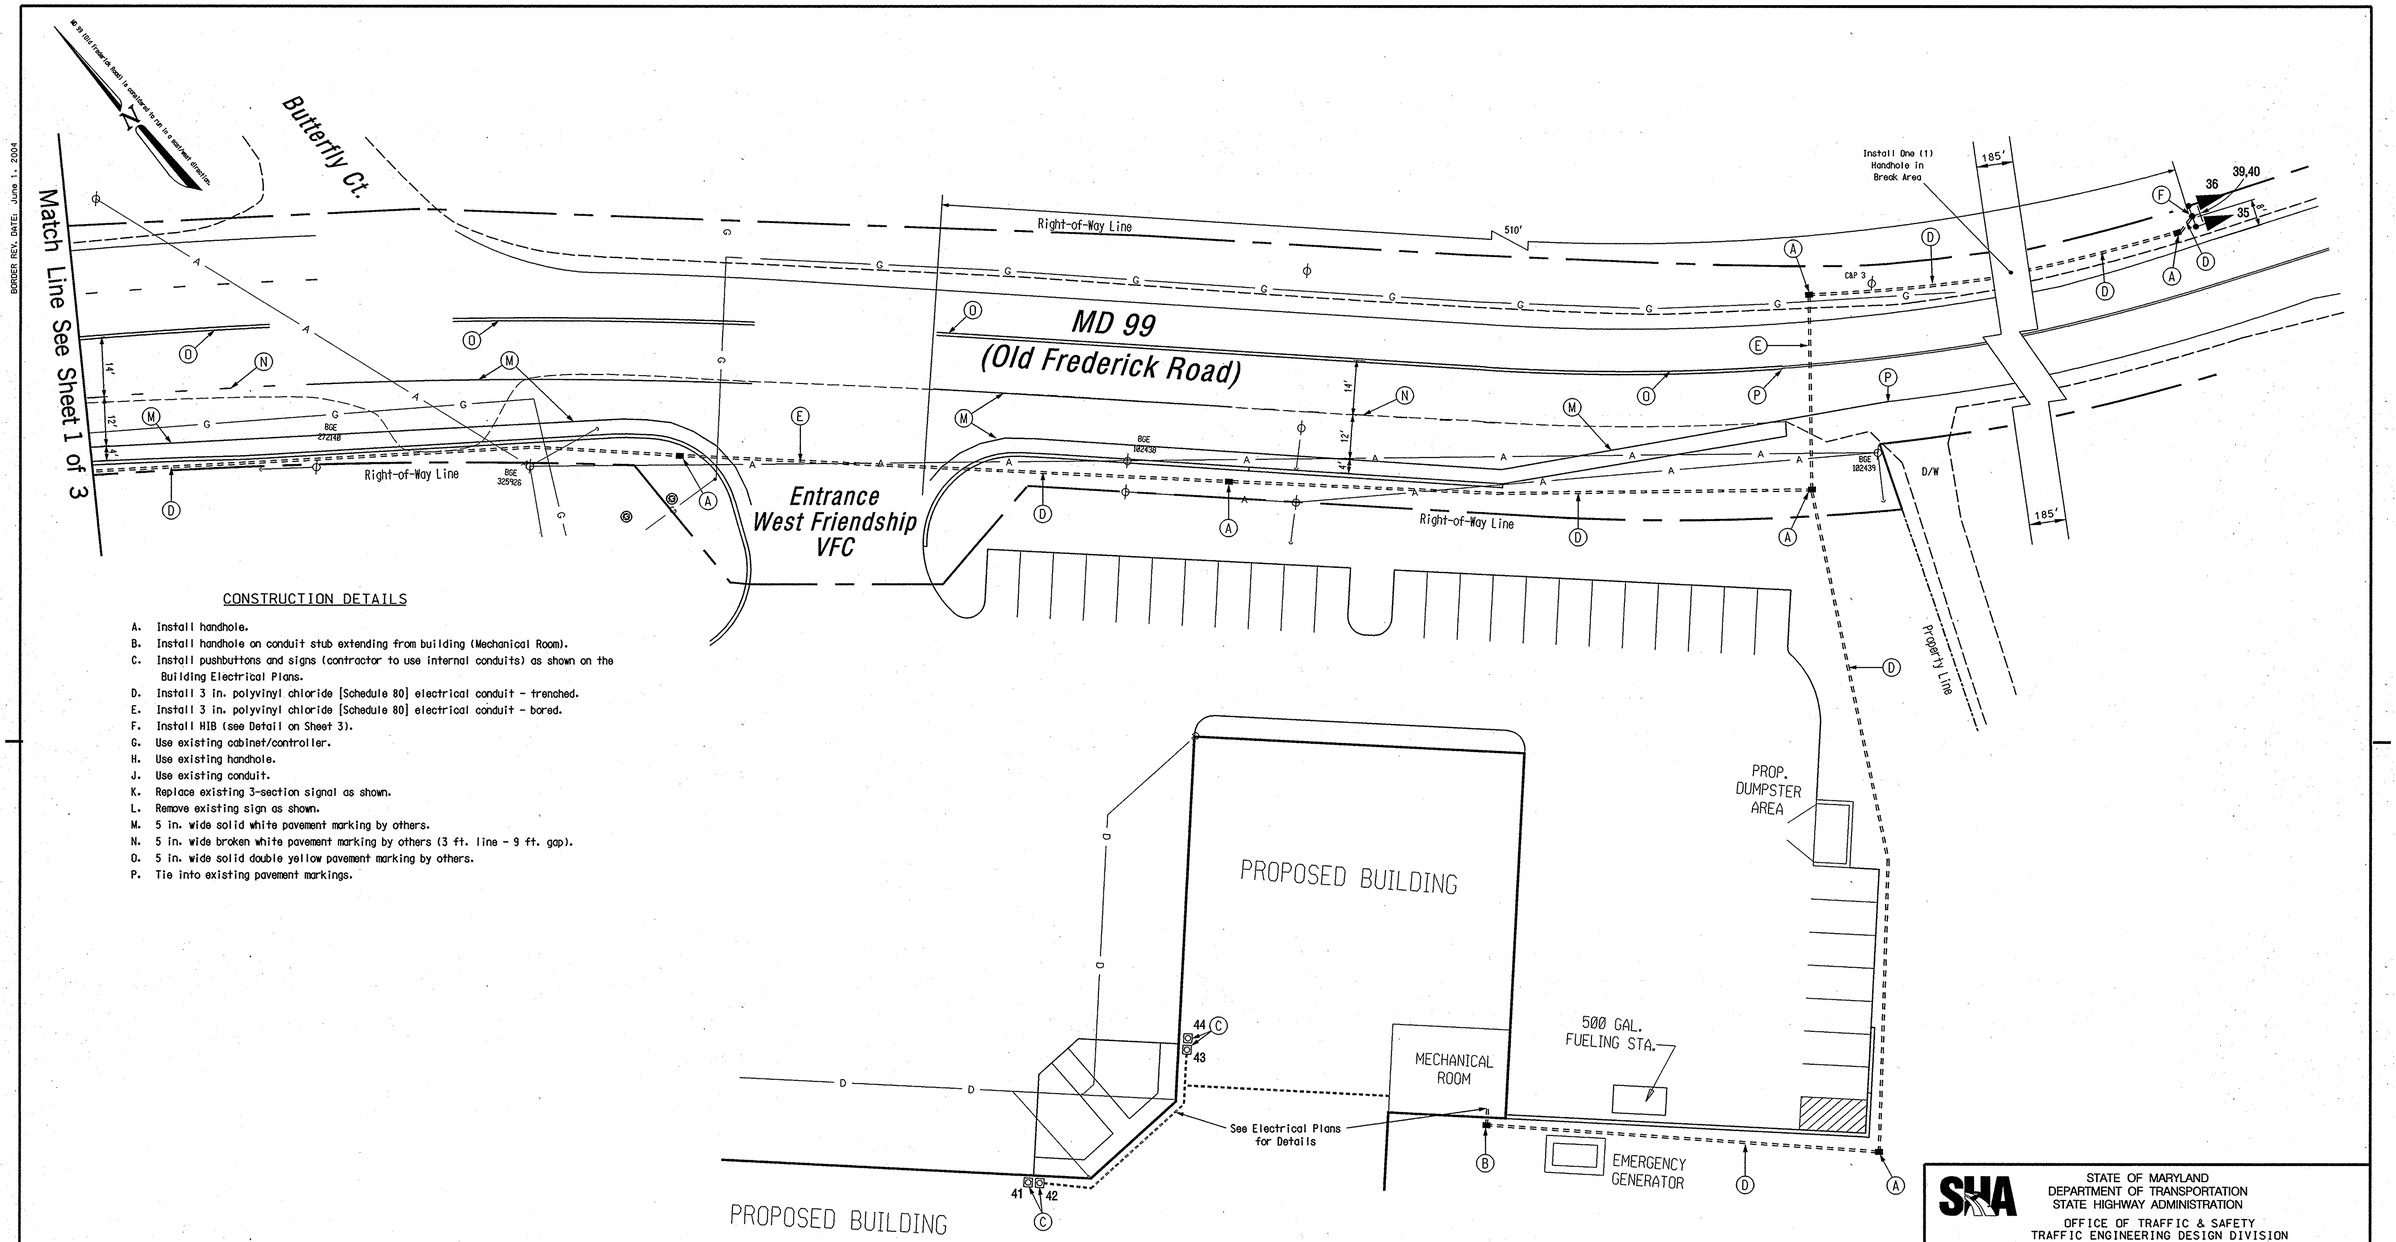


## CONSTRUCTION DETAILS

A. Install handhole.
B. Install handhole on conduit stub extending from building (Mechanical Room).
C. Install pushbuttons and signs (contractor to use internal conduits) as shown on the Building Electrical Plans.
D. Install 3 in. polyvinyl chloride [Schedule 80] electrical conduit - trenched.
E. Install 3 in. polyvinyl chloride [Schedule 80] electrical conduit - bored.
F. Install HIB (see Detail on Sheet 3).
G. Use existing cabinet/controller.
H. Use existing handhole.
J. Use existing conduit.
K. Replace existing 3-section signal as shown.
L. Remove existing sign as shown.
M. 5 in. wide solid white pavement marking by others.
N. 5 in. wide broken white pavement marking by others (3 ft. line - 9 ft. gap).
O. 5 in. wide solid double yellow pavement marking by others.
P. Tie into existing pavement markings.

## GEOMETRIC LEGEND

EXISTING GEOMETRICS
PROPOSED GEOMETRICS

## UTILITY LEGEND

| | |
|---|---|
| G | GAS MAIN |
| W | WATER MAIN |
| S | SEWER MAIN |
| E | ELECTRIC CABLES |
| D | STORM DRAIN |
| A | AERIAL CABLES |
| T | TELEPHONE CABLES |


The Traffic Group, Inc.
Suite H
9900 Franklin Square Drive
Baltimore, Maryland 21236
410-931-6600
1-800-583-8411
Fax 410-931-6601


## NOTE

These plans are approved for construction for a period of one (1) year from the date of approval. Should construction not begin within this time frame these plans shall be null and void without a re-review from the Traffic Engineering design Division.

STATE OF MARYLAND
DEPARTMENT OF TRANSPORTATION
STATE HIGHWAY ADMINISTRATION
OFFICE OF TRAFFIC & SAFETY
TRAFFIC ENGINEERING DESIGN DIVISION

WEST FRIENDSHIP VFC

MD 32 @ MD 99 /Old Frederick Rd.

TRAFFIC SIGNAL PLAN- FIRE HOUSE CONNECTION

SCALE 1" = 20' DATE 4/22/07 CONTRACT NO. BW996M82

DESIGNED BY F. Brownley
DRAWN BY F. Brownley
CHECKED BY
F.A.P. NO. N/A
COUNTY Howard
LOGMILE
T.I.M.S. NO. I-359
TOD NO.

DRAWING NO. TS - 3443-C

SHEET NO. 2 OF 3

f:\2006\2006-0920\DES\sdgplan3.dgn 4/24/2007