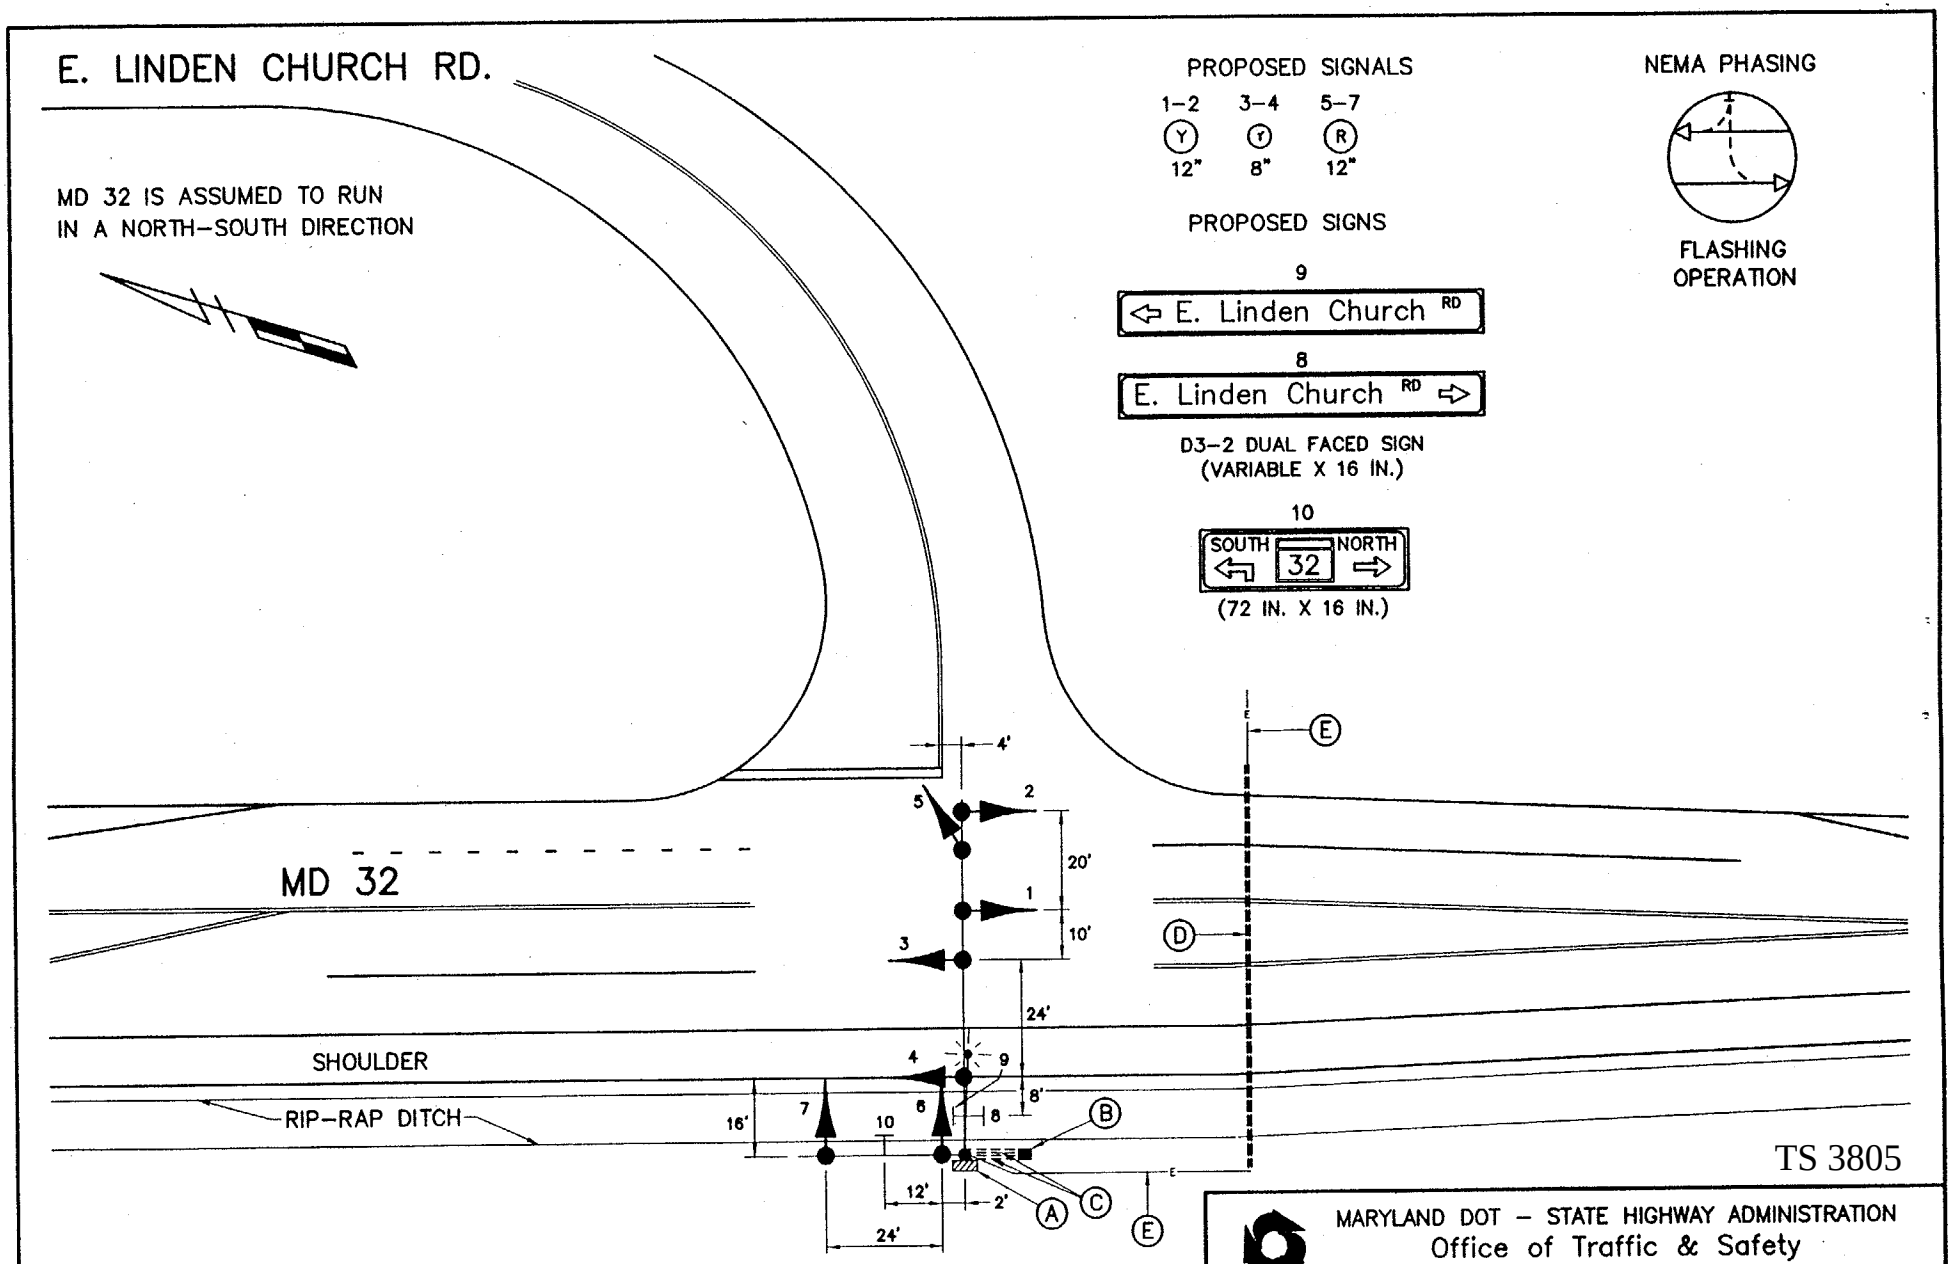

MARYLAND DOT – STATE HIGHWAY ADMINISTRATION
Office of Traffic & Safety
TRAFFIC ENGINEERING DESIGN DIVISION

SIGNALIZATION SKETCH
MD 32 AND E. LINDEN CHURCH RD.

DATE: 5-6-97	DRAWN BY: T. ZAYDEL	F.A.P. NO.
SCALE: 1" = 40'	DESIGNED BY: T. ZAYDEL	S.H.A. NO. AW105A59
APPROVED BY:	CHECKED BY: K. SCHMID	COUNTY HOWARD