F.H.WA. REGION NO.	STATE	FED. AID PROJ. NO.	SHEET NO.	TOTAL SHEETS
3	MD.			

PROPOSED SIGNALS & SIGNS

NEMA PHASES:

NEMA NOTES:
1. PHASES ASSOCIATED BY A DASHED LINE WILL OPERATE CONCURRENTLY
2. PHASES ASSOCIATED BY A SOLID LINE WILL NOT OPERATE CONCURRENTLY

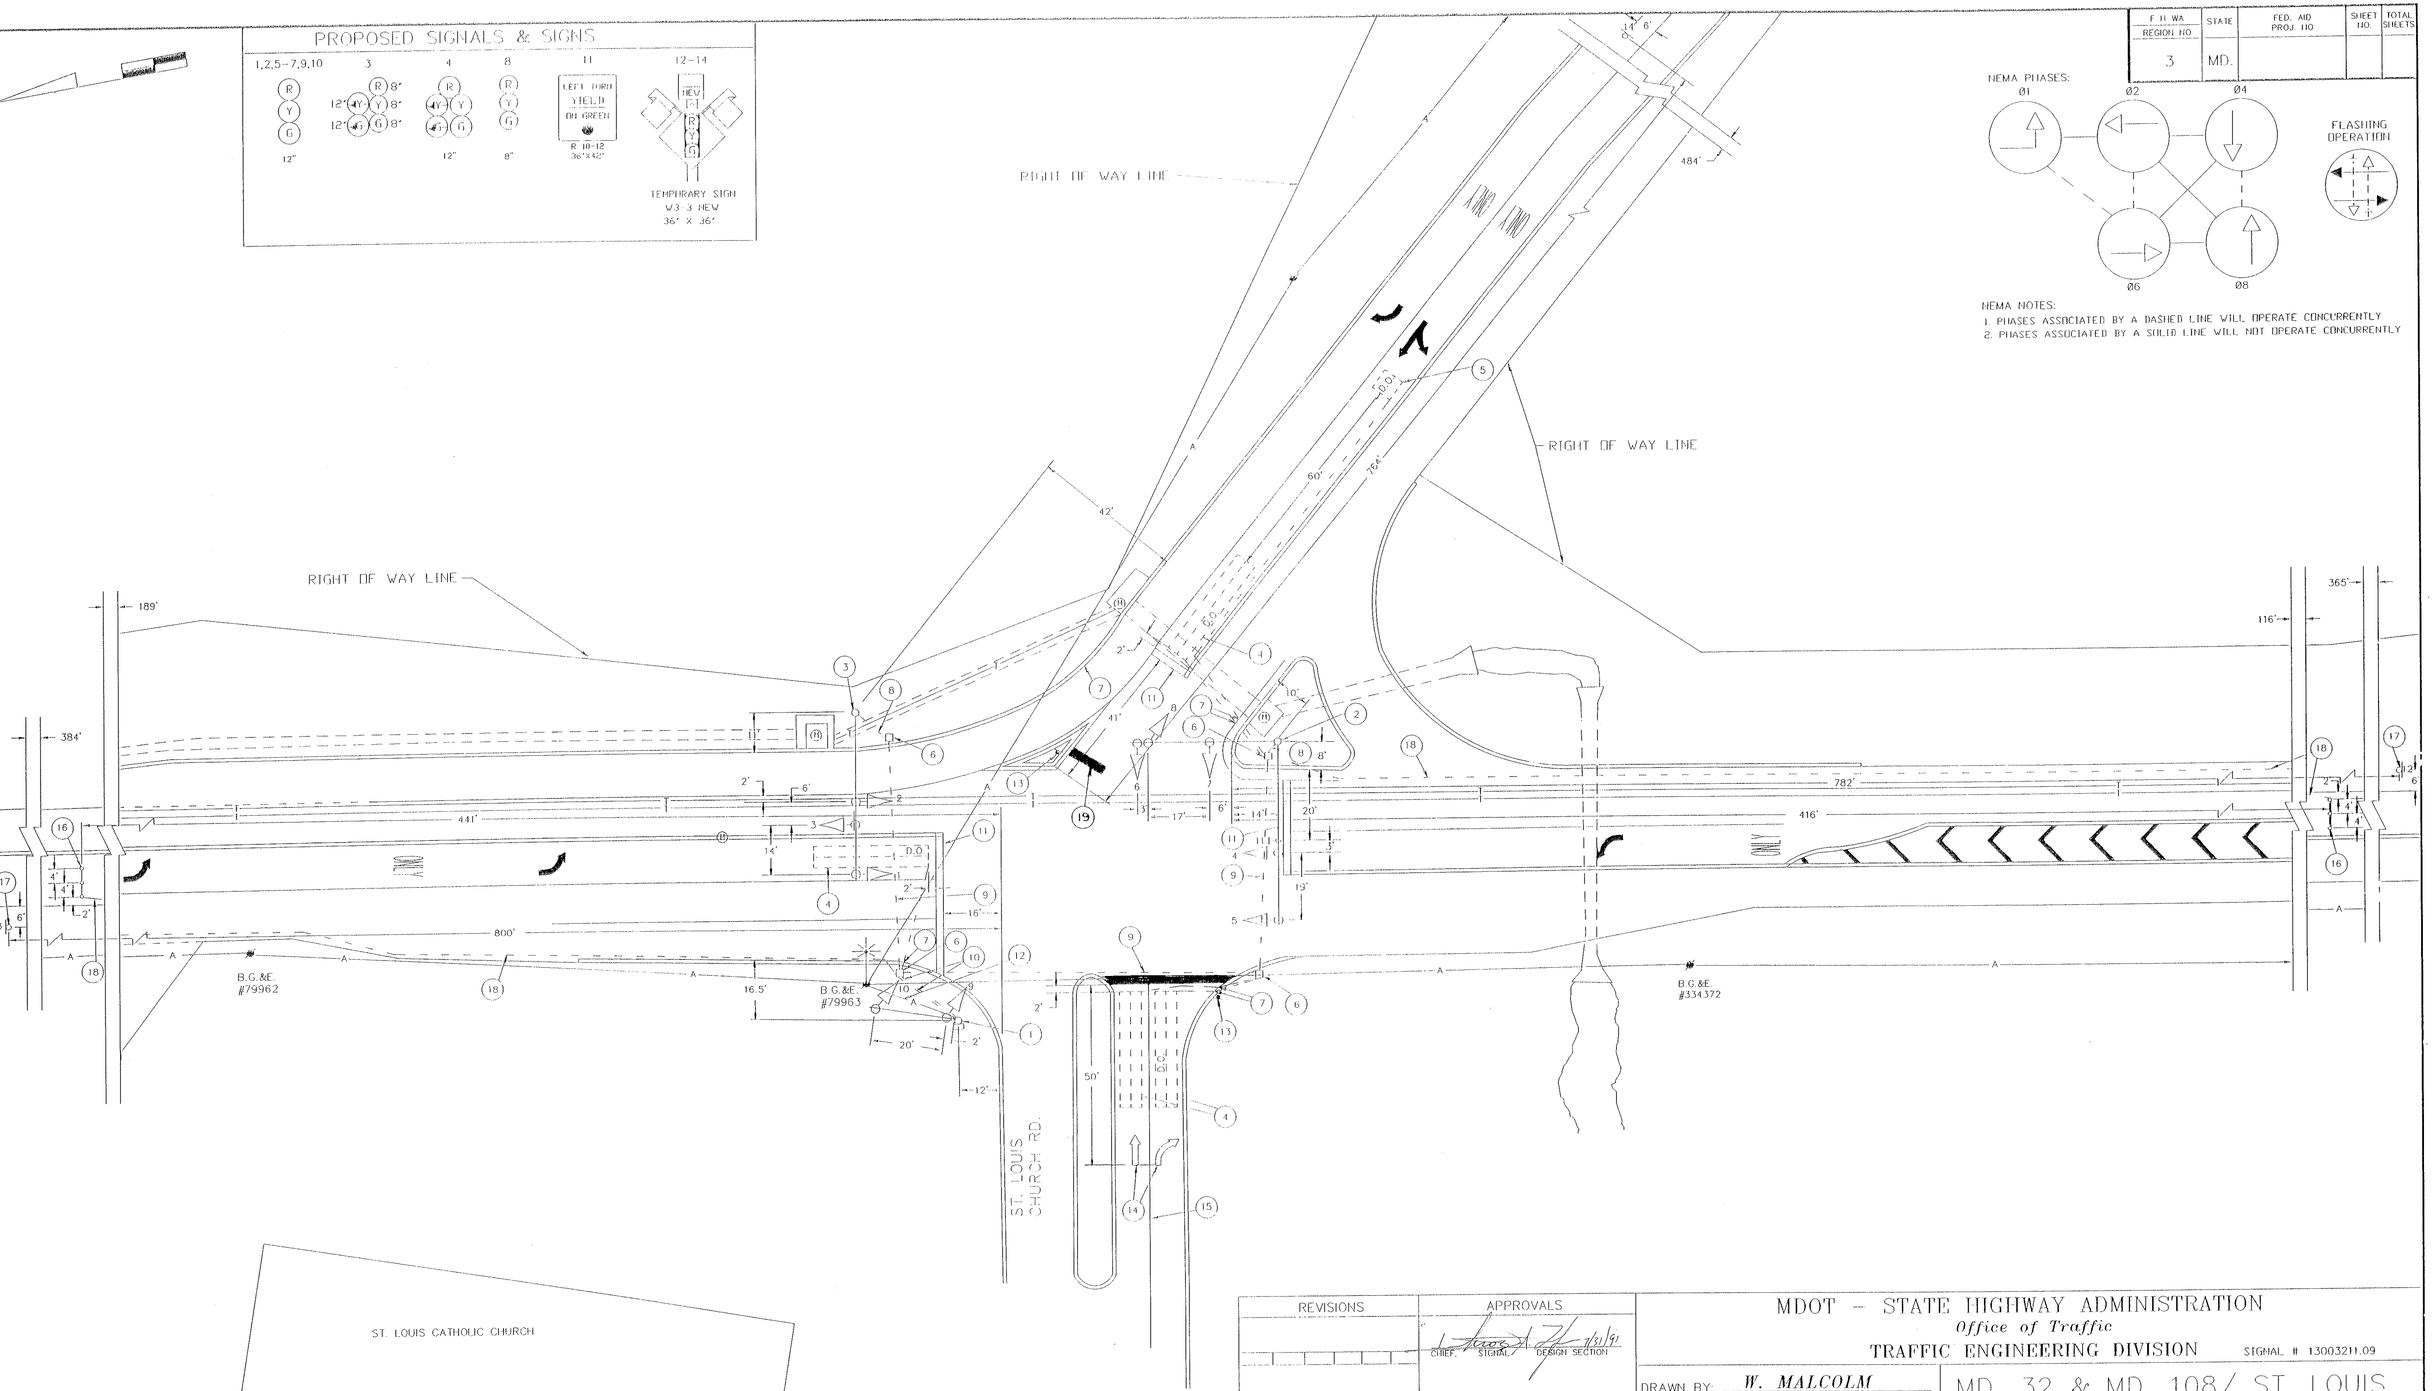

UTILITY LEGEND

G	GAS MAIN
W	WATER MAIN
S	SEWER MAIN
E	ELECTRIC CABLES
A	AERIAL CABLES
T	TELEPHONE CABLES

REVISIONS	APPROVALS
	CHIEF, SIGNAL DESIGN SECTION 7/31/91
	ASST. DISTRICT ENGINEER, TRAFFIC
	CHIEF, TRAFFIC ENGINEERING DIVISION 7/31/91
	DEPUTY CHIEF ENGINEER, OFFICE OF TRAFFIC 8/2/91

MDOT - STATE HIGHWAY ADMINISTRATION
Office of Traffic
TRAFFIC ENGINEERING DIVISION

SIGNAL # 13003211.09

DRAWN BY: *W. MALCOLM*
DES. BY: *W. MALCOLM*
CHK. BY:
DATE: 07/91
SCALE: 1" = 20'

F.A.P. NO.
S.H.A. NO.

MD. 32 & MD. 108/ ST. LOUIS CHURCH RD.

COUNTY: HOWARD

TS/STD. NO. TS-3161

SHEET NO. 1 OF 1