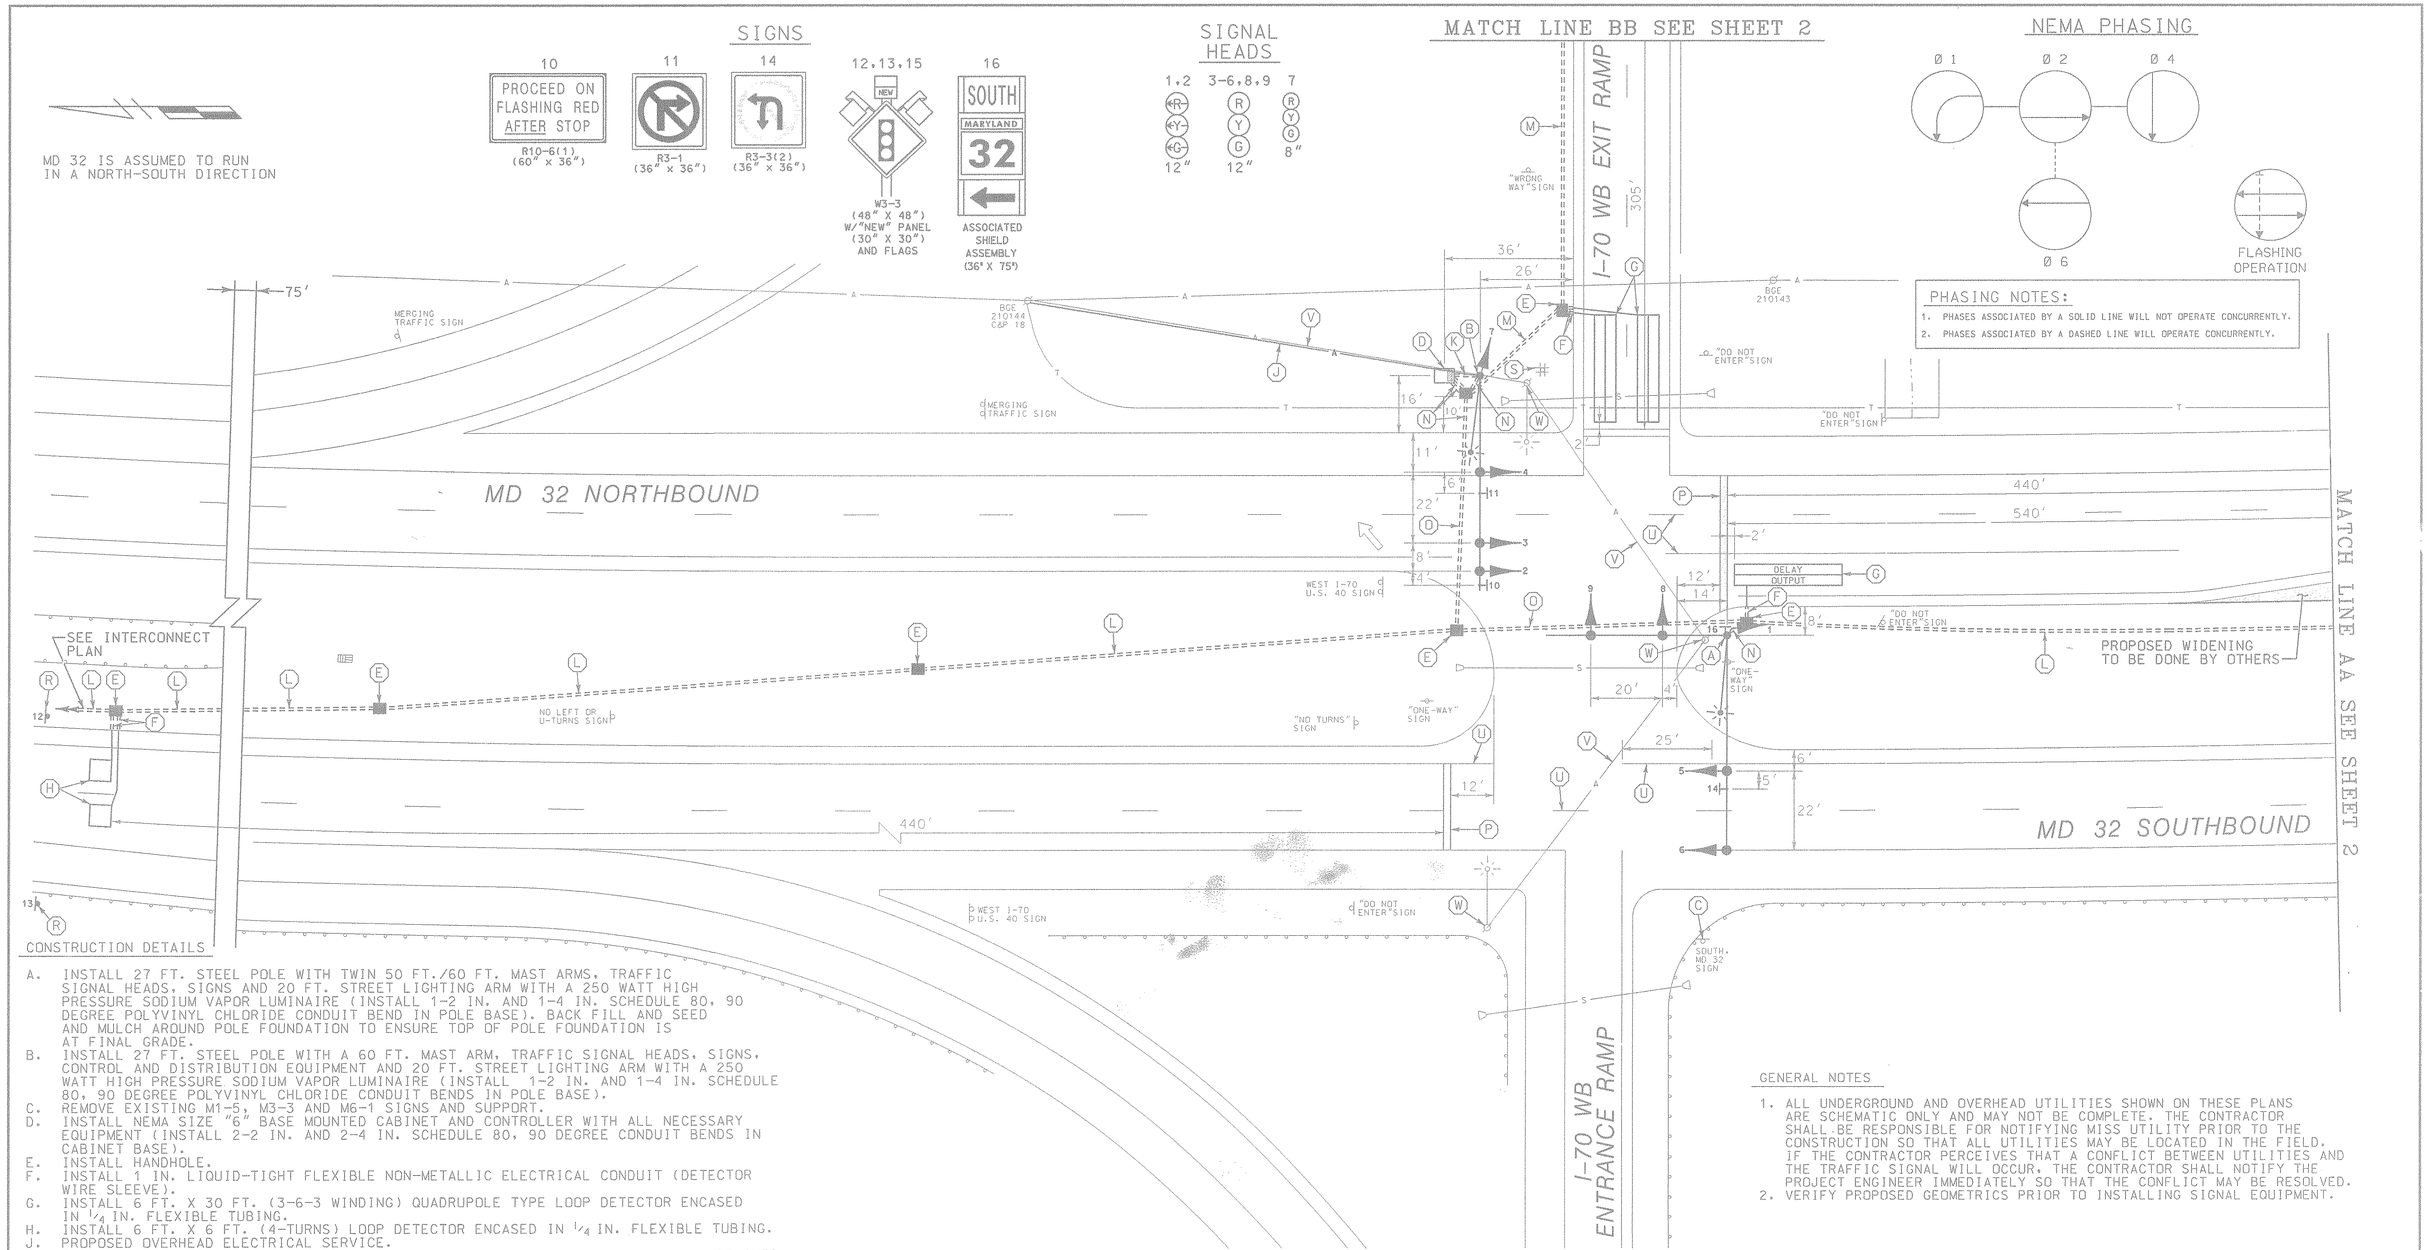

CONSTRUCTION DETAILS

A. INSTALL 27 FT. STEEL POLE WITH TWIN 50 FT./60 FT. MAST ARMS, TRAFFIC SIGNAL HEADS, SIGNS AND 20 FT. STREET LIGHTING ARM WITH A 250 WATT HIGH PRESSURE SODIUM VAPOR LUMINAIRE (INSTALL 1-2 IN. AND 1-4 IN. SCHEDULE 80, 90 DEGREE POLYVINYL CHLORIDE CONDUIT BEND IN POLE BASE). BACK FILL AND SEED AND MULCH AROUND POLE FOUNDATION TO ENSURE TOP OF POLE FOUNDATION IS AT FINAL GRADE.
B. INSTALL 27 FT. STEEL POLE WITH A 60 FT. MAST ARM, TRAFFIC SIGNAL HEADS, SIGNS, CONTROL AND DISTRIBUTION EQUIPMENT AND 20 FT. STREET LIGHTING ARM WITH A 250 WATT HIGH PRESSURE SODIUM VAPOR LUMINAIRE (INSTALL 1-2 IN. AND 1-4 IN. SCHEDULE 80, 90 DEGREE POLYVINYL CHLORIDE CONDUIT BENDS IN POLE BASE).
C. REMOVE EXISTING M1-5, M3-3 AND M6-1 SIGNS AND SUPPORT.
D. INSTALL NEMA SIZE "6" BASE MOUNTED CABINET AND CONTROLLER WITH ALL NECESSARY EQUIPMENT (INSTALL 2-2 IN. AND 2-4 IN. SCHEDULE 80, 90 DEGREE CONDUIT BENDS IN CABINET BASE).
E. INSTALL HANDHOLE.
F. INSTALL 1 IN. LIQUID-TIGHT FLEXIBLE NON-METALLIC ELECTRICAL CONDUIT (DETECTOR WIRE SLEEVE).
G. INSTALL 6 FT. X 30 FT. (3-6-3 WINDING) QUADRUPOLE TYPE LOOP DETECTOR ENCASED IN 1/4 IN. FLEXIBLE TUBING.
H. INSTALL 6 FT. X 6 FT. (4-TURNS) LOOP DETECTOR ENCASED IN 1/4 IN. FLEXIBLE TUBING.
J. PROPOSED OVERHEAD ELECTRICAL SERVICE.
K. INSTALL 2 IN. SCHEDULE 80, RIGID POLYVINYL CHLORIDE ELECTRICAL CONDUIT (TRENCHED) FOR PROPOSED ELECTRICAL SERVICE.
L. INSTALL 3 IN. SCHEDULE 80, RIGID POLYVINYL CHLORIDE ELECTRICAL CONDUIT (TRENCHED).
M. INSTALL 2 IN. SCHEDULE 80, RIGID POLYVINYL CHLORIDE ELECTRICAL CONDUIT (TRENCHED).
N. INSTALL 4 IN. SCHEDULE 80, RIGID POLYVINYL CHLORIDE ELECTRICAL CONDUIT (TRENCHED).
O. INSTALL 4 IN. SCHEDULE 80, RIGID POLYVINYL CHLORIDE ELECTRICAL CONDUIT (BORED).
P. INSTALL 24 IN. WHITE THERMOPLASTIC PAVEMENT MARKING TAPE (STOP LINE).
Q. INSTALL W3-3 "SIGNAL AHEAD" SIGN (48 IN. X 48 IN.) WITH "NEW" PANEL (30 IN. X 30 IN.) AND FLAGS ON ONE 4 IN. X 6 IN. TREATED WOOD POST APPROXIMATELY 320 FT. IN ADVANCE OF THE INTERSECTION ON WESTBOUND I-70 EXIT RAMP.
R. INSTALL W3-3 "SIGNAL AHEAD" SIGN (48 IN. X 48 IN.) WITH "NEW" PANEL (30 IN. X 30 IN.) AND FLAGS ON ONE 4 IN. X 6 IN. TREATED WOOD POST APPROXIMATELY 850 FT. IN ADVANCE OF THE INTERSECTION ON SOUTHBOUND MD 32.
S. REMOVE EXISTING R1-1 SIGN FROM SUPPORT.
T. REMOVE EXISTING R3-1 SIGN AND SUPPORT LOCATED APPROXIMATELY 965 FT. IN ADVANCE OF THE INTERSECTION ON I-70 WESTBOUND EXIT RAMP.
U. REMOVE EXISTING PAVEMENT MARKINGS BEYOND STOP LINE.
V. REMOVE EXISTING OVERHEAD LIGHTING ELECTRICAL SERVICE.
W. REMOVE AND DISPOSE OF EXISTING WOOD POLE AND LIGHTING BRACKET.

GENERAL NOTES

1. ALL UNDERGROUND AND OVERHEAD UTILITIES SHOWN ON THESE PLANS ARE SCHEMATIC ONLY AND MAY NOT BE COMPLETE. THE CONTRACTOR SHALL BE RESPONSIBLE FOR NOTIFYING MISS UTILITY PRIOR TO THE CONSTRUCTION SO THAT ALL UTILITIES MAY BE LOCATED IN THE FIELD. IF THE CONTRACTOR PERCEIVES THAT A CONFLICT BETWEEN UTILITIES AND THE TRAFFIC SIGNAL WILL OCCUR, THE CONTRACTOR SHALL NOTIFY THE PROJECT ENGINEER IMMEDIATELY SO THAT THE CONFLICT MAY BE RESOLVED.
2. VERIFY PROPOSED GEOMETRICS PRIOR TO INSTALLING SIGNAL EQUIPMENT.

LEGEND OF UNDERGROUND AND OVERHEAD UTILITIES

AERIAL CABLE	A
ELECTRICAL	E
TELEPHONE	T
GAS	G
SEWER	S
WATER	W
CABLE TV	TV

WR&A
Whitman, Requardt and Associates
Engineers and Planners
2315 Saint Paul Street
Baltimore, Maryland 21218
(410) 235-3450

REVISIONS

APPROVALS

ASST. TRAFFIC ENGINEERING DESIGN DIVISION 2/1/99
ASST. DISTRICT ENGINEER, TRAFFIC
CHIEF, TRAFFIC ENGINEERING DESIGN DIVISION 2/1/99
DIRECTOR, TRAFFIC & SAFETY 2/1/99

MARYLAND DOT - STATE HIGHWAY ADMINISTRATION
Office of Traffic & Safety
TRAFFIC ENGINEERING DESIGN DIVISION
TRAFFIC SIGNALIZATION PLAN
MD 32 AND I-70 WESTBOUND RAMPS

DRAWN BY:	S.BLOSS	F.A.P. NO.		TS NO. TS-3824	SHEET NO.
CHECKED BY:	M.N.LEARY	S.H.A. NO.	AW280A5F/B5F		
SCALE:	1"= 20'	COUNTY:	HOWARD	T.I.M.S. NO.	1 OF 7
DATE:	1-11-99	LOG MILE:	13003219.54		

M:\96011\31086T01.DGN