NOTE: H = HEIGHT OF CURB

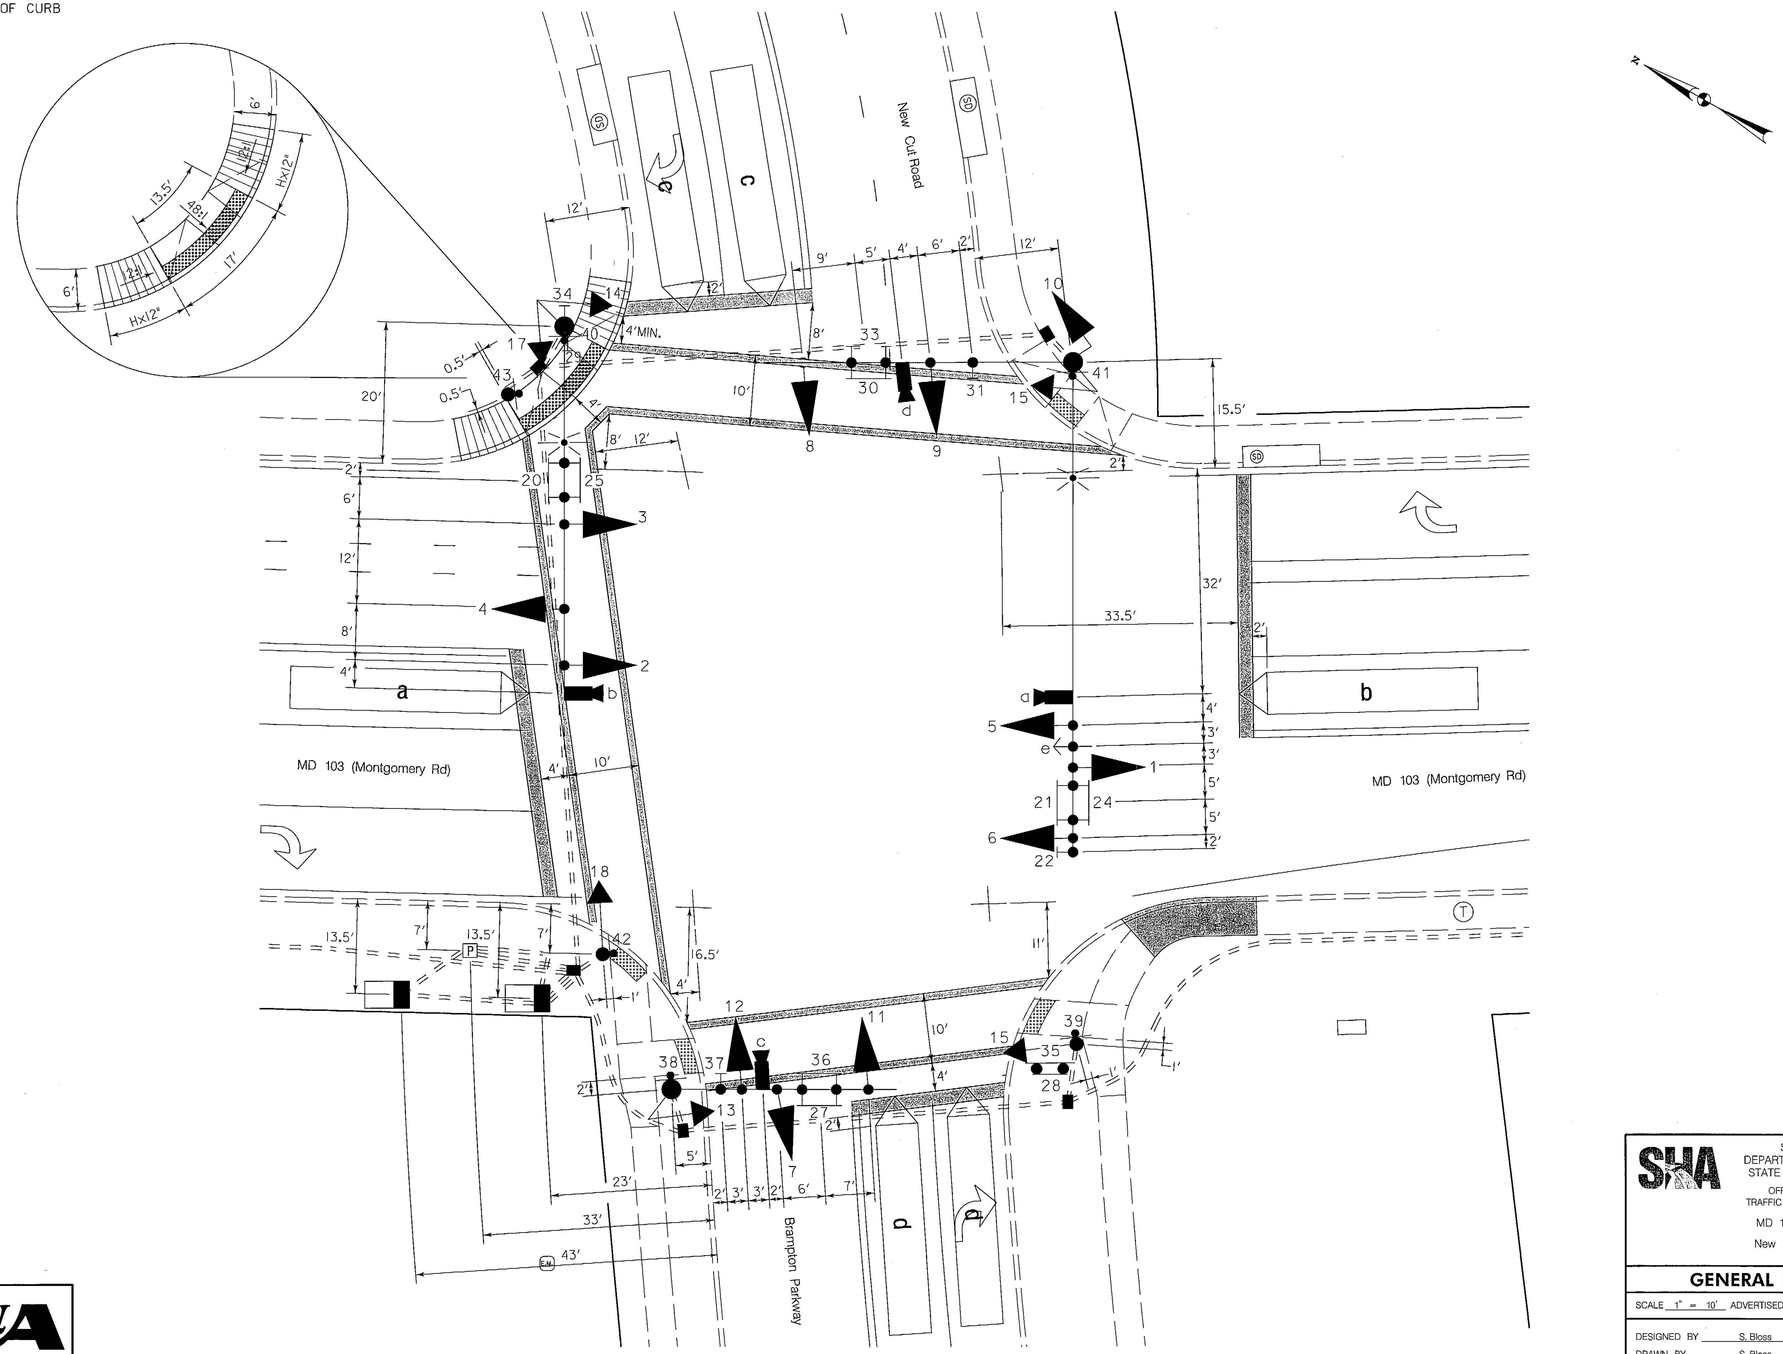

WR&A
WHITMAN, REQUARDT & ASSOCIATES, LLP
801 South Caroline Street, Baltimore, Maryland 21231

BY: sbloss

STATE OF MARYLAND
DEPARTMENT OF TRANSPORTATION
STATE HIGHWAY ADMINISTRATION
OFFICE OF TRAFFIC & SAFETY
TRAFFIC ENGINEERING DESIGN DIVISION

MD 103 (Montgomery Road) and
New Cut Road/Brampton Parkway

GENERAL INFORMATION SHEET

SCALE 1" = 10' ADVERTISED DATE 10/29/2009 CONTRACT NO. AX14255185

DESIGNED BY S. Bloss
DRAWN BY S. Bloss
CHECKED BY N. Leary
F.A.P. NO. SEE TITLE SHEET
COUNTY Howard
LOGMILE
TIMS NO. K016
TOD NO.

TS NO. 4895 | DRAWING TSP-2 OF 3 | SHEET NO. 2 OF 3

PLOTTED: 10-29-2009
FILE: n:\31669-034\cadd\pSG-N002_K016.dgn