F H W A REGION NO.	STATE	FED. AID PROJ. NO.	SHEET NO.	TOTAL SHEETS
3	MD			

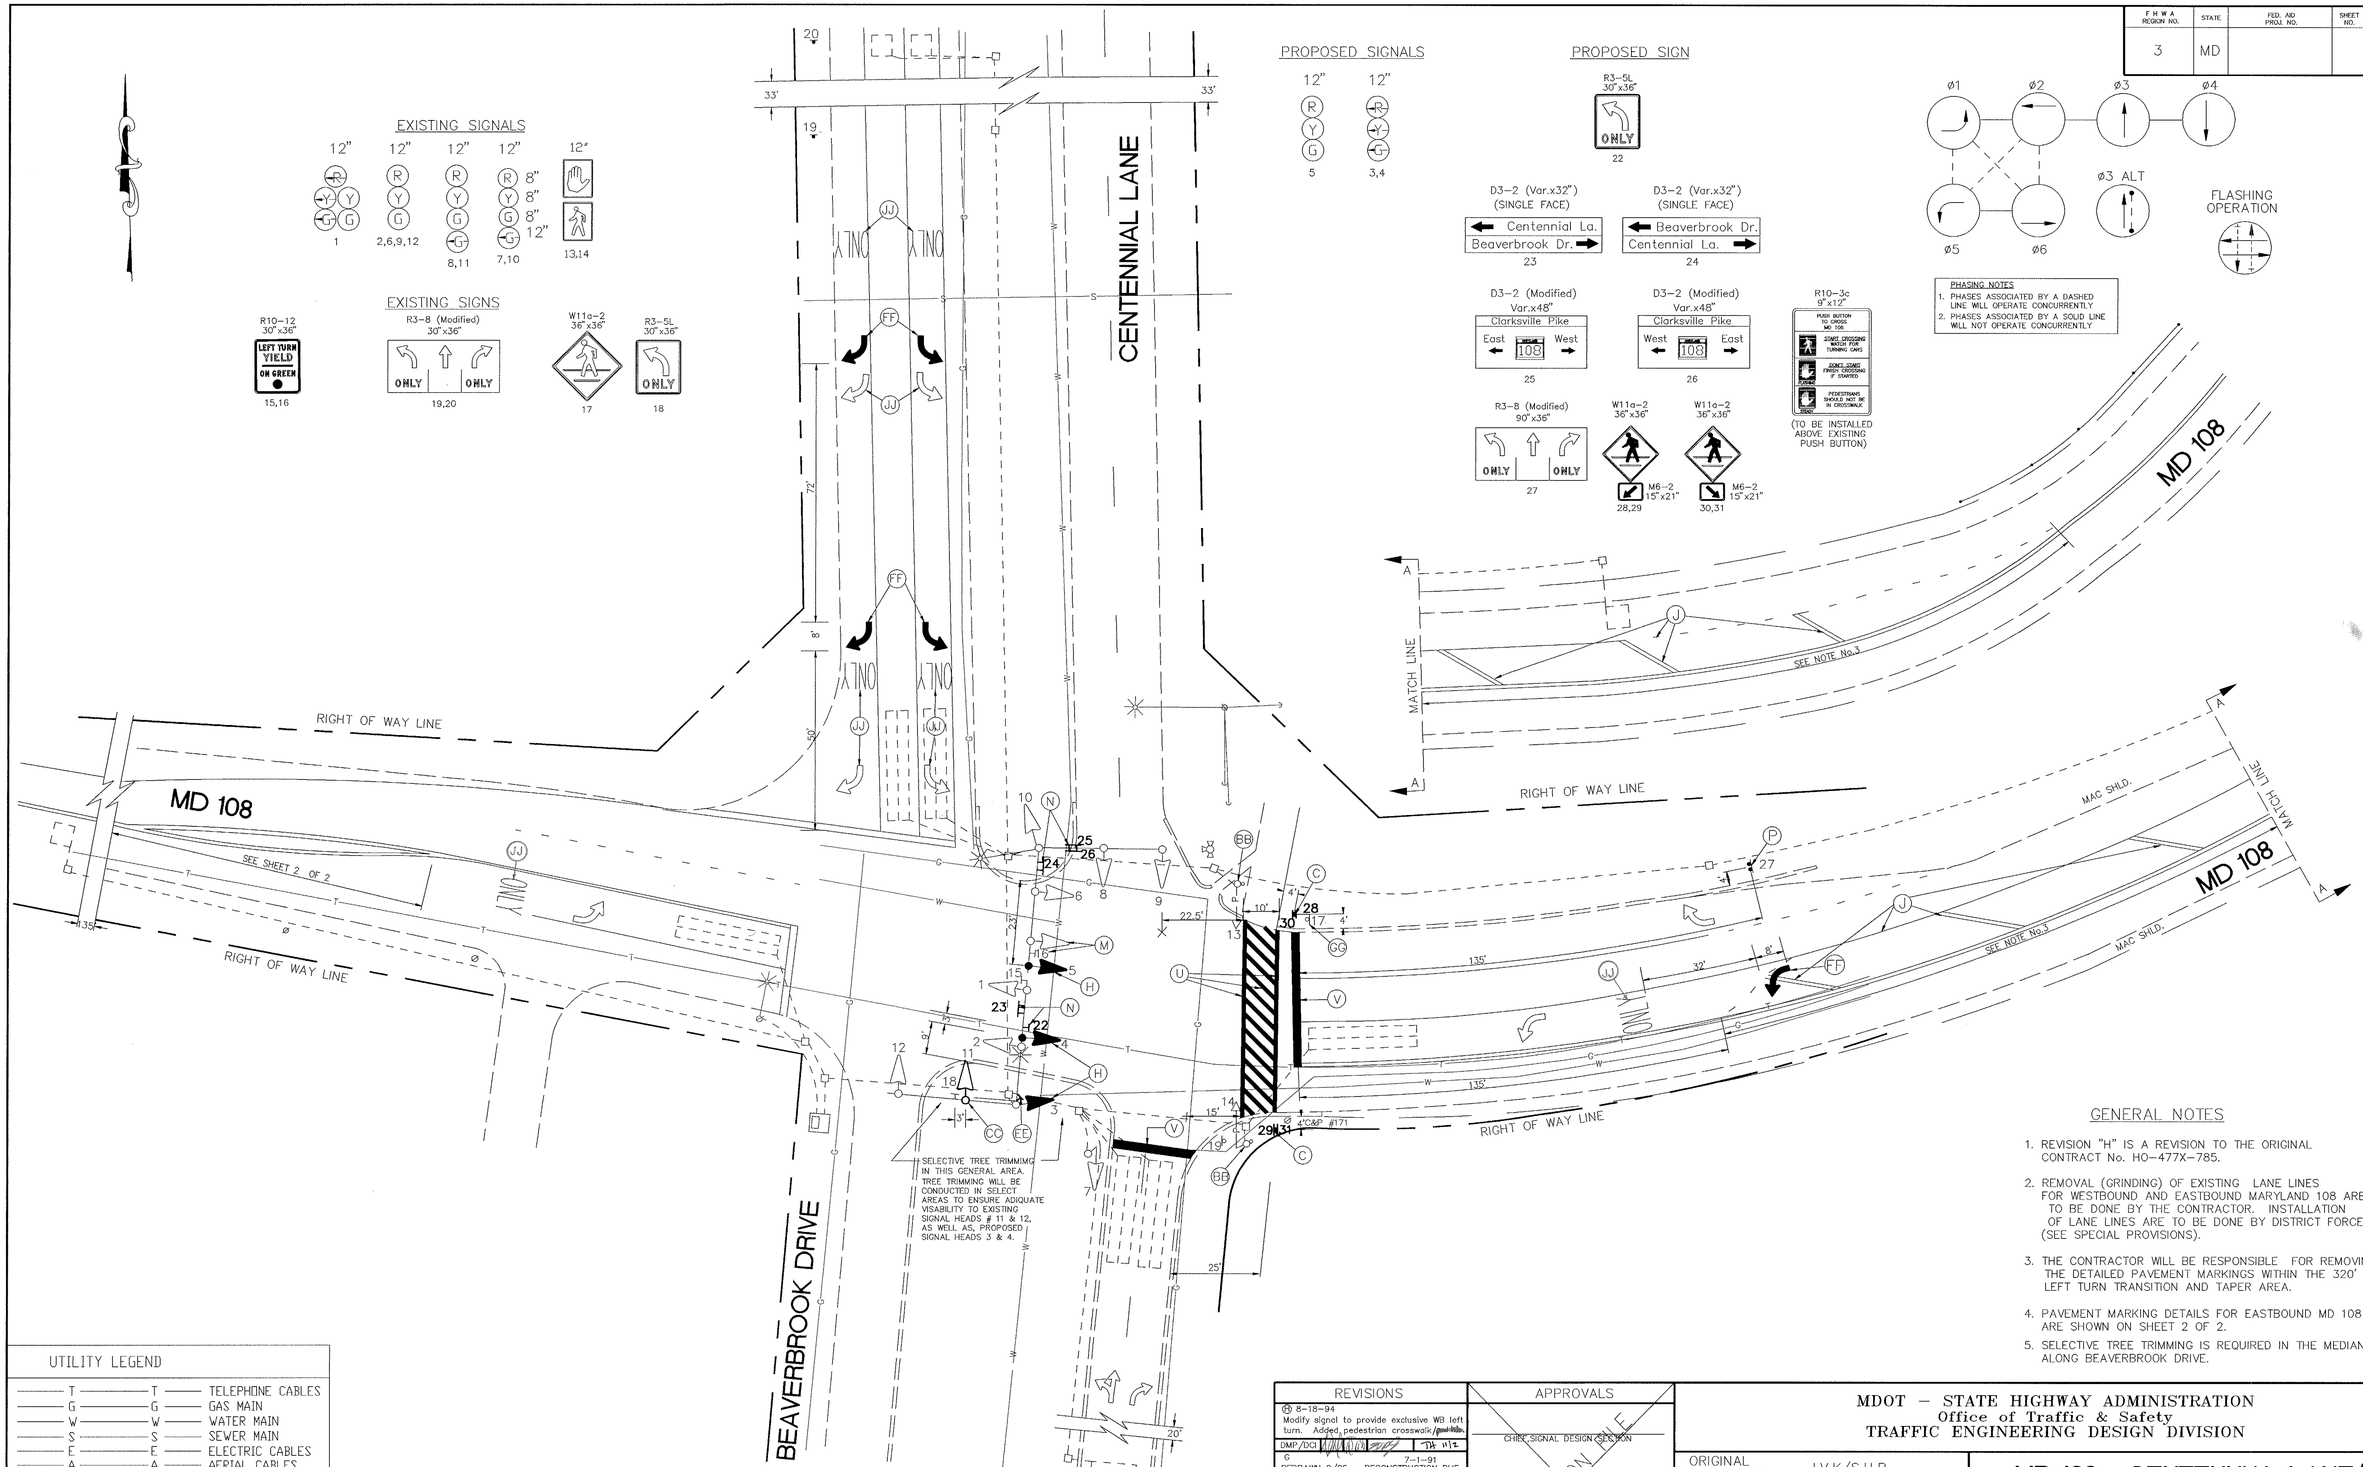

GENERAL NOTES

1. REVISION "H" IS A REVISION TO THE ORIGINAL CONTRACT No. HO-477X-785.
2. REMOVAL (GRINDING) OF EXISTING LANE LINES FOR WESTBOUND AND EASTBOUND MARYLAND 108 ARE TO BE DONE BY THE CONTRACTOR. INSTALLATION OF LANE LINES ARE TO BE DONE BY DISTRICT FORCES (SEE SPECIAL PROVISIONS).
3. THE CONTRACTOR WILL BE RESPONSIBLE FOR REMOVING THE DETAILED PAVEMENT MARKINGS WITHIN THE 320' LEFT TURN TRANSITION AND TAPER AREA.
4. PAVEMENT MARKING DETAILS FOR EASTBOUND MD 108 ARE SHOWN ON SHEET 2 OF 2.
5. SELECTIVE TREE TRIMMING IS REQUIRED IN THE MEDIAN ALONG BEAVERBROOK DRIVE.

UTILITY LEGEND

T	TELEPHONE CABLES
G	GAS MAIN
W	WATER MAIN
S	SEWER MAIN
E	ELECTRIC CABLES
A	AERIAL CABLES
BC	BURIED CABLE
SD	STORM DRAIN

GEOMETRIC LEGEND

EXISTING GEOMETRICS

PROPOSED GEOMETRICS

REVISIONS	APPROVALS
(H) 8-18-94 Modify signal to provide exclusive WB left turn. Added pedestrian crosswalk/	CHIEF, SIGNAL DESIGN SECTION
DMP/DCI TH 11/2	ASST. DISTRICT ENGINEER, TRAFFIC
G 7-1-91 REDRAWN 2/86 - RECONSTRUCTION DUE TO GEOM. S.H.A. No. BW-433-802-712	CHIEF, TRAFFIC ENGINEERING DESIGN DIVISION
B.D.B.	DEPUTY CHIEF ENGINEER, OFFICE OF TRAFFIC

ORIGINAL ON FILE

DCI CONSULTING ENGINEERS COLUMBIA, MARYLAND

MDOT - STATE HIGHWAY ADMINISTRATION
Office of Traffic & Safety
TRAFFIC ENGINEERING DESIGN DIVISION

ORIGINAL DRAWN BY J.V.K/S,H.R
DES. BY M.G.D.
CHK. BY D.T.C.

MD 108 @ CENTENNIAL LANE/ BEAVERBROOK DRIVE

LOG MILE: 13010808.42 COUNTY: HOWARD

DATE: FEBRUARY 2, 1981 F.A.P. NO.
SCALE: 1"=20' S.H.A. NO. HO-477X-785

TS/FILE NO. TS-1793 H

SHEET NO. 1 OF 2

CADFILE:MD108BEV.DWG