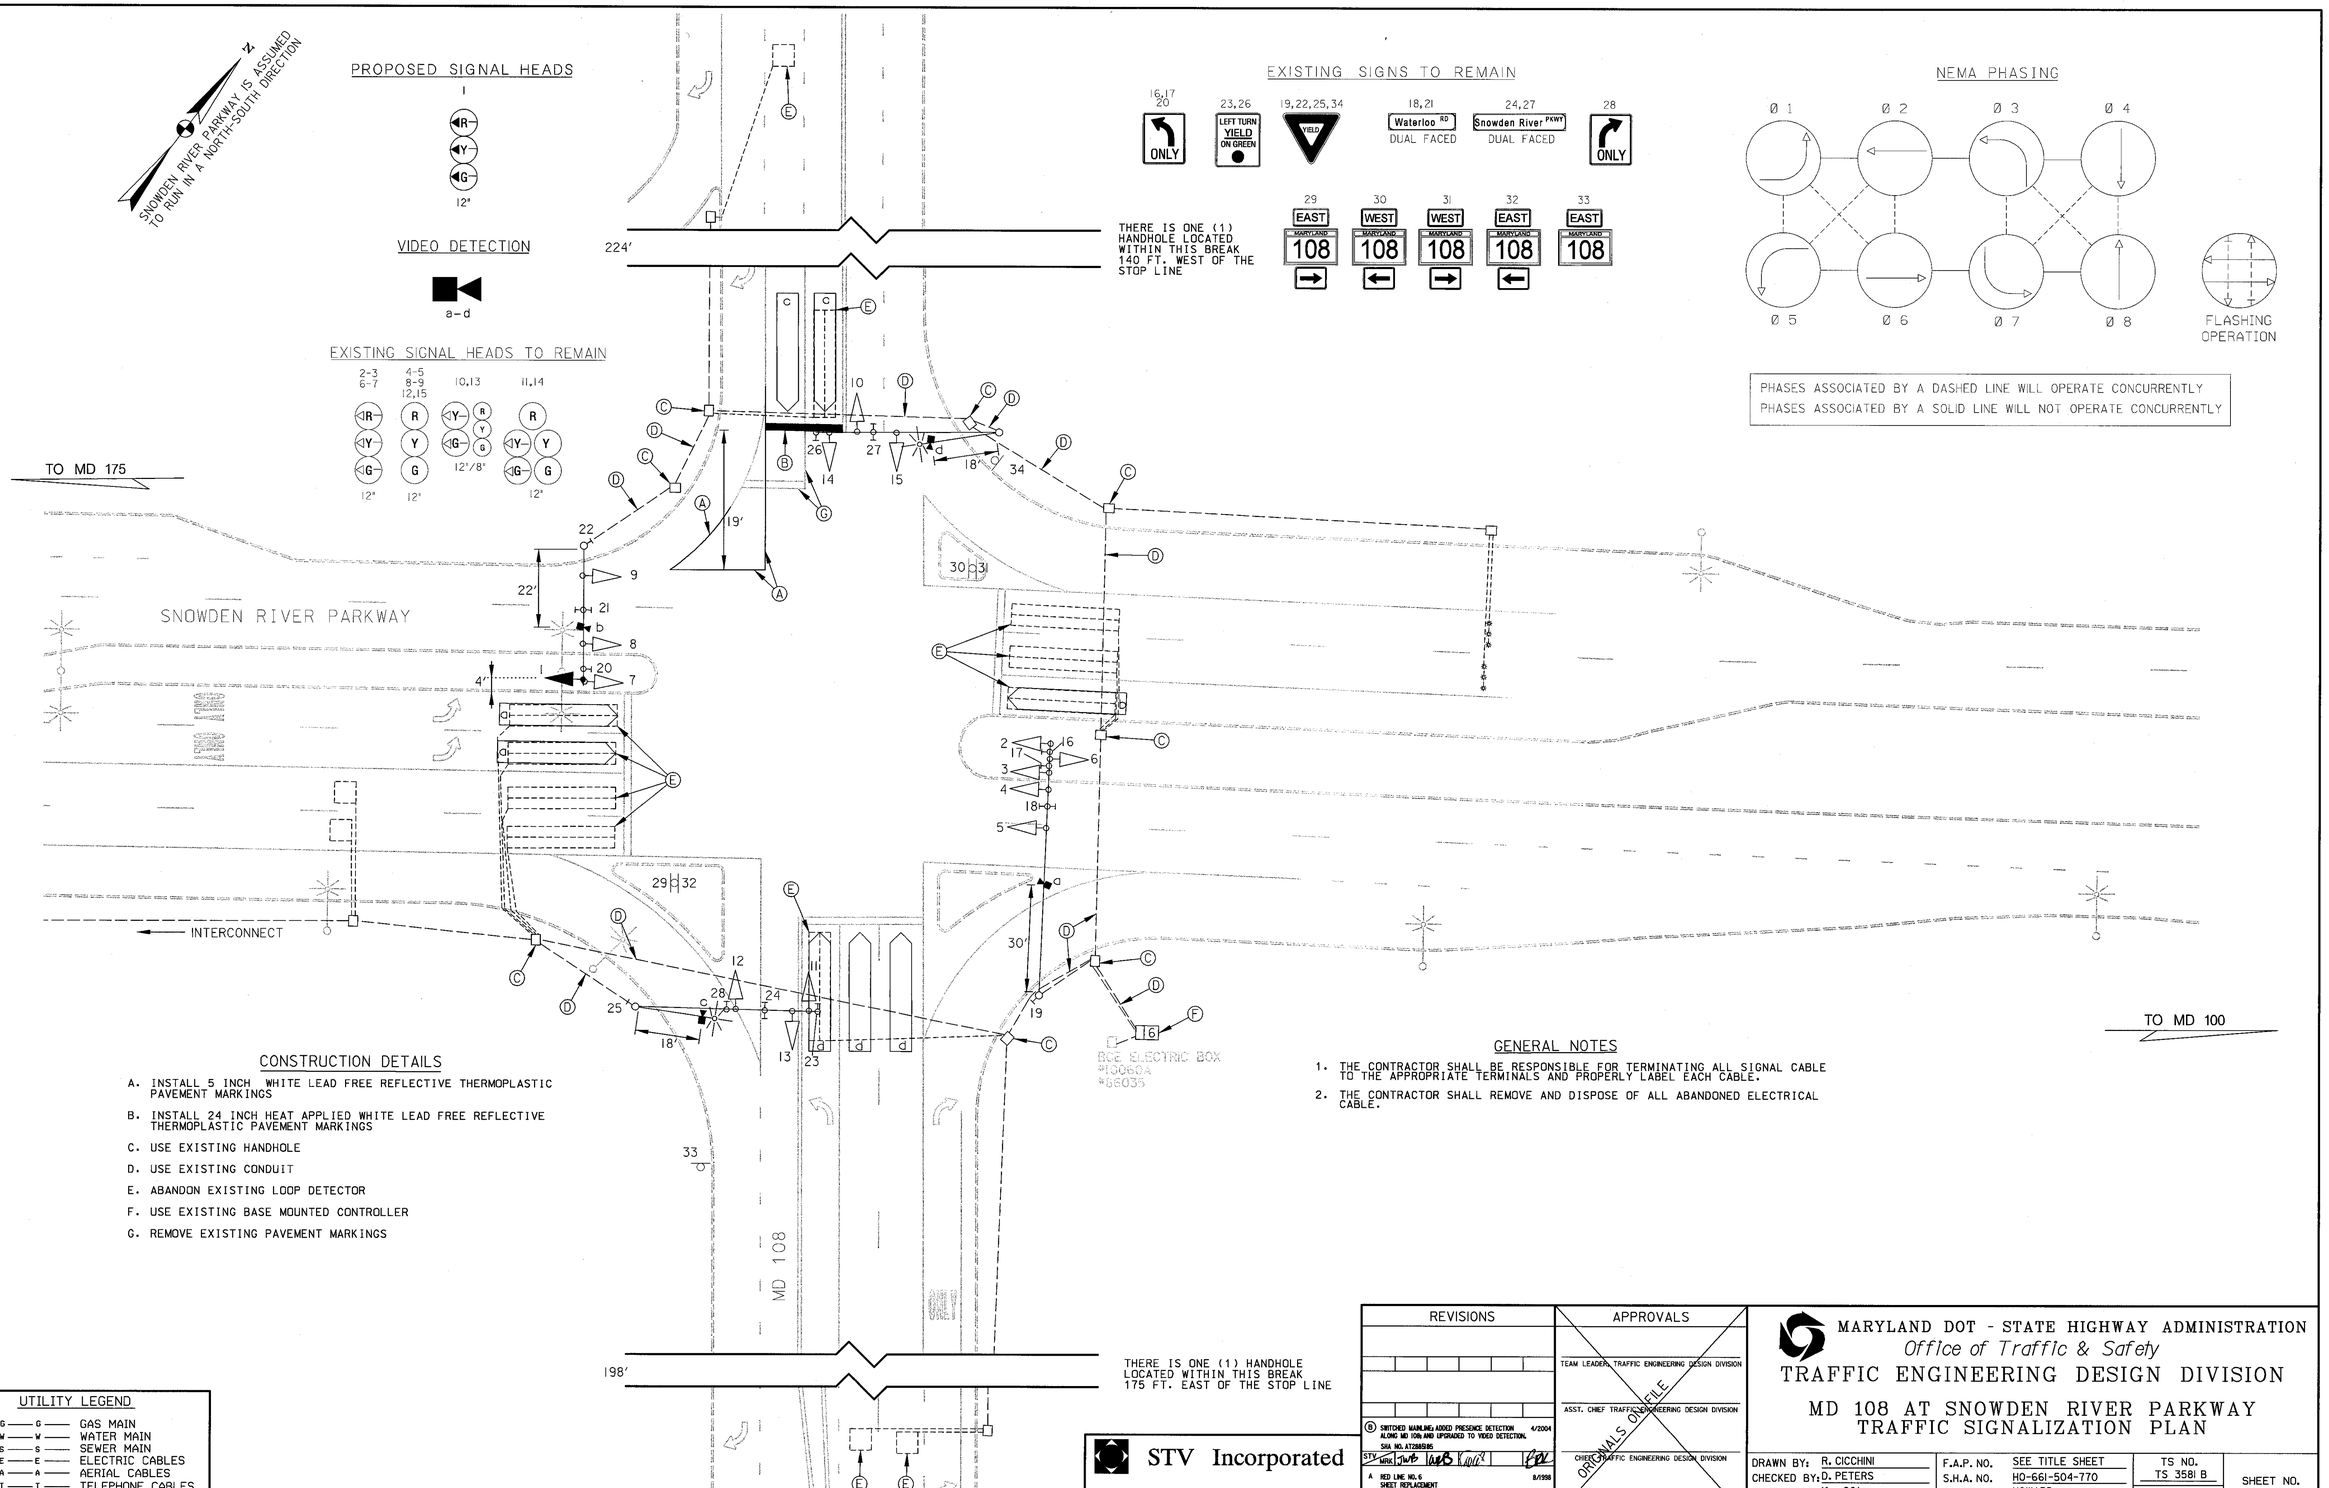

CONSTRUCTION DETAILS

A. INSTALL 5 INCH WHITE LEAD FREE REFLECTIVE THERMOPLASTIC PAVEMENT MARKINGS

B. INSTALL 24 INCH HEAT APPLIED WHITE LEAD FREE REFLECTIVE THERMOPLASTIC PAVEMENT MARKINGS

C. USE EXISTING HANDHOLE

D. USE EXISTING CONDUIT

E. ABANDON EXISTING LOOP DETECTOR

F. USE EXISTING BASE MOUNTED CONTROLLER

G. REMOVE EXISTING PAVEMENT MARKINGS

GENERAL NOTES

1. THE CONTRACTOR SHALL BE RESPONSIBLE FOR TERMINATING ALL SIGNAL CABLE TO THE APPROPRIATE TERMINALS AND PROPERLY LABEL EACH CABLE.
2. THE CONTRACTOR SHALL REMOVE AND DISPOSE OF ALL ABANDONED ELECTRICAL CABLE.

UTILITY LEGEND

G	GAS MAIN
W	WATER MAIN
S	SEWER MAIN
E	ELECTRIC CABLES
A	AERIAL CABLES
T	TELEPHONE CABLES
FO	FIBRE OPTIC CABLES

REVISIONS	APPROVALS
(B) SWITCHED WARNING ADDED PRESENCE DETECTION ALONG MD 108 AND UPGRADED TO VIDEO DETECTION. SHA NO. AT2885895 — 4/2004	TEAM LEADER, TRAFFIC ENGINEERING DESIGN DIVISION
A RED LINE NO. 6 SHEET REPLACEMENT — 8/1998	ASST. CHIEF TRAFFIC ENGINEERING DESIGN DIVISION
	CHIEF, TRAFFIC ENGINEERING DESIGN DIVISION
	DIRECTOR, TRAFFIC & SAFETY

ORIGINALS ON FILE

STV Incorporated
engineers / architects / planners / scientists / construction managers
7125 Ambassador Road Baltimore, MD 21244-2722 (410) 944-9112

MARYLAND DOT - STATE HIGHWAY ADMINISTRATION
Office of Traffic & Safety
TRAFFIC ENGINEERING DESIGN DIVISION

MD 108 AT SNOWDEN RIVER PARKWAY TRAFFIC SIGNALIZATION PLAN

DRAWN BY:	R. CICCHINI	F.A.P. NO.	SEE TITLE SHEET	TS NO.	TS 3581 B
CHECKED BY:	D. PETERS	S.H.A. NO.	H0-661-504-770		
SCALE:	1" = 20'	COUNTY:	HOWARD	T.I.M.S. NO.	F829
DATE:	JUNE 1998	LOG MILE:	13010813.15	SHEET NO.	1 OF 2

h:\PROJECTS\III03\task10\MD108 cr SRP\sp01ai08.dgn
02:05:40 PM 03/26/2004