F.H.W.A. REGION NO.	STATE	FED. AID PROJ. NO.	SHEET NO.	TOTAL SHEETS
3	MD.			

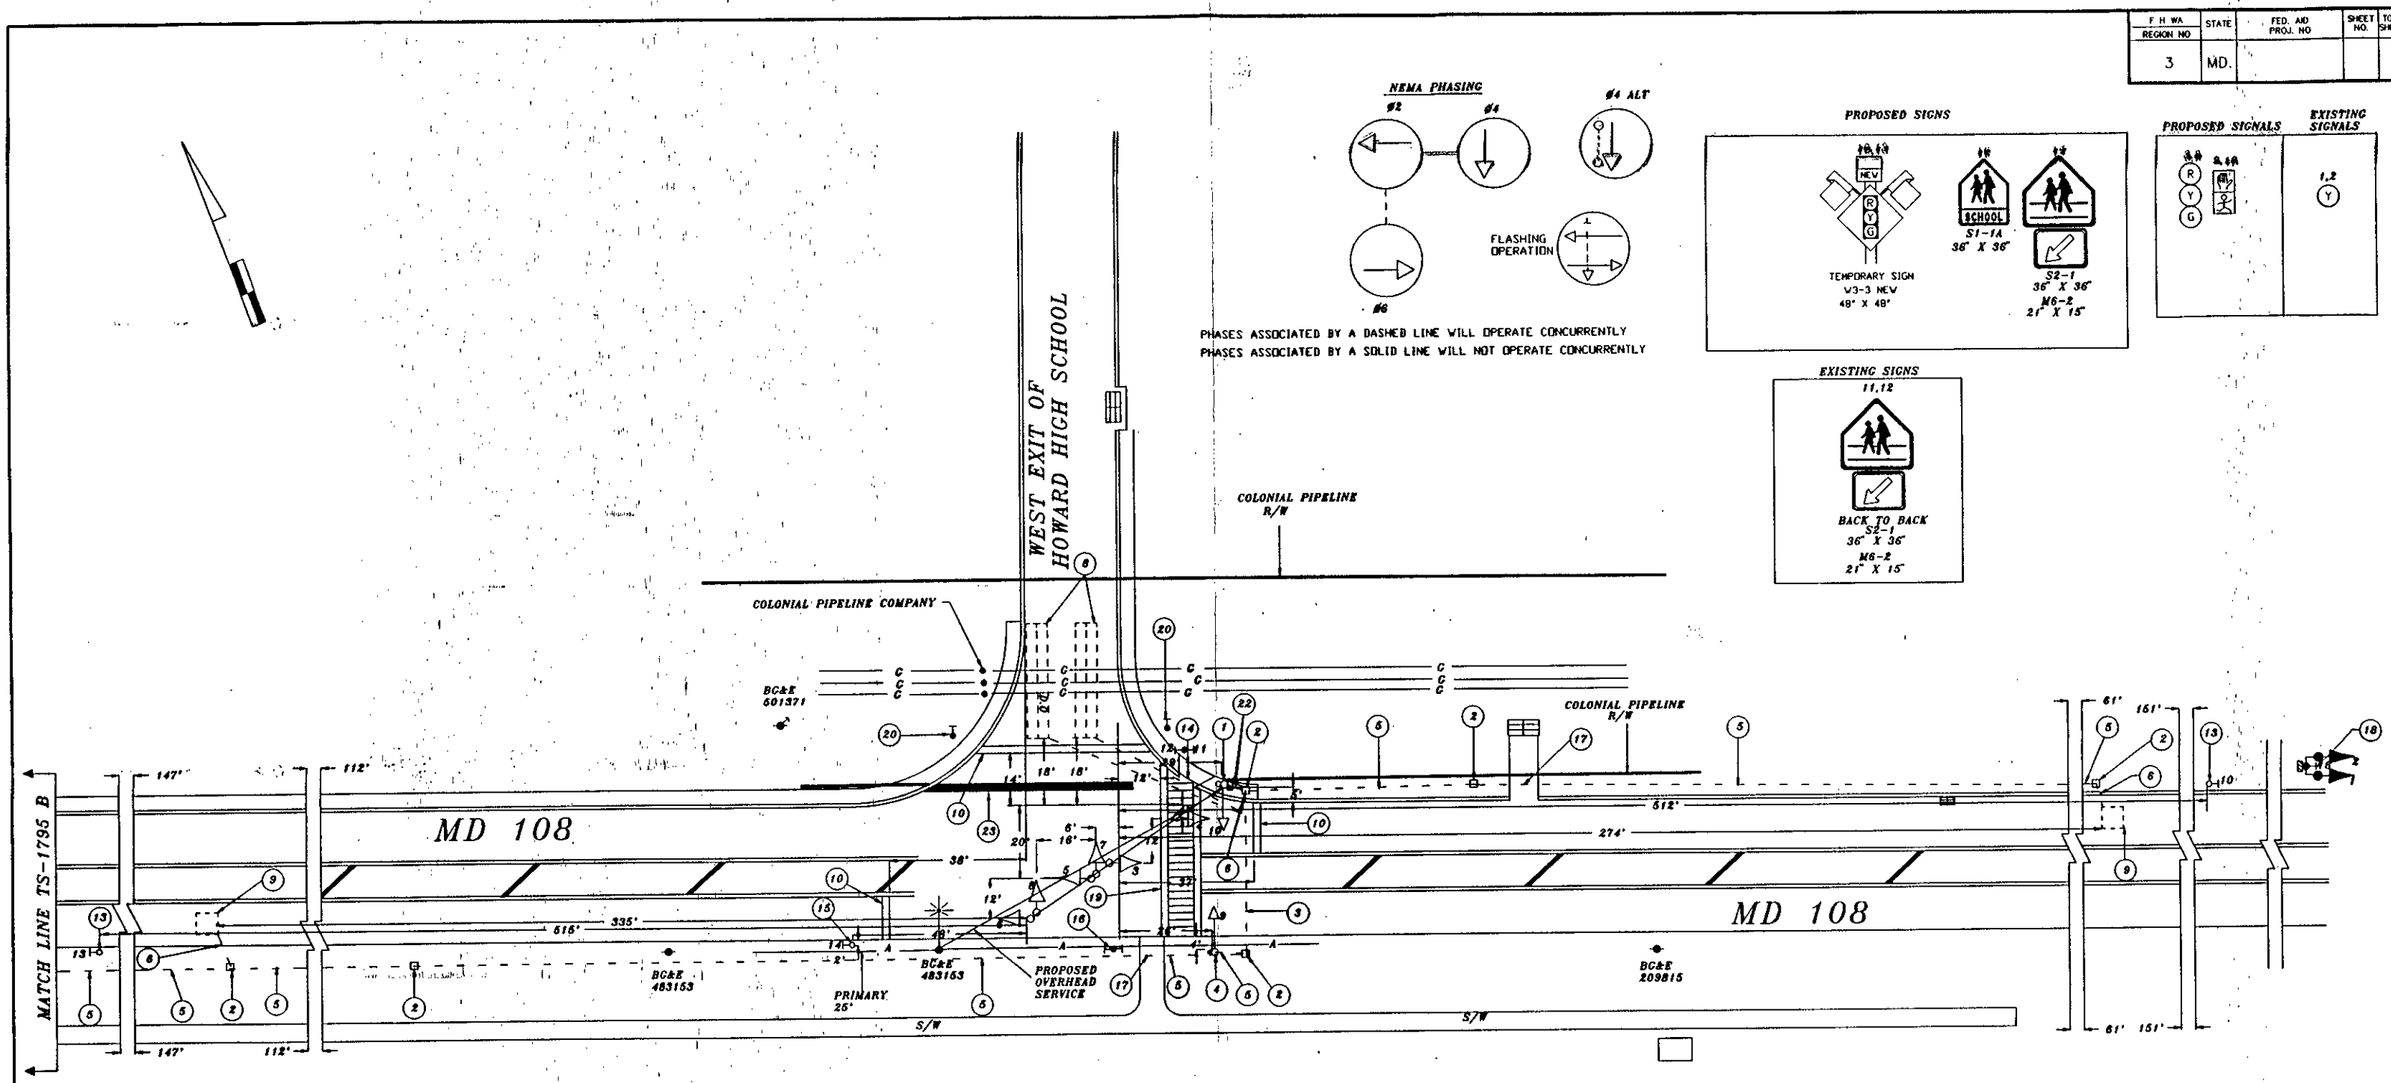

1. D.O. - DENOTES DELAY OUTPUT LOOP DETECTOR
2. PAVEMENT MARKINGS ARE NOT TO BE INSTALLED UNTIL LOOP DETECTORS AND CONDUIT INSTALLATIONS ARE COMPLETED.

UTILITY LEGEND

—G—G—	GAS MAIN
—W—W—	WATER MAIN
—S—S—	SEWER MAIN
—E—E—	ELECTRIC CABLES
—A—A—	AERIAL CABLES
—T—T—	TELEPHONE CABLES

REVISIONS	APPROVALS
	CHIEF, SIGNAL DESIGN SECTION 7/16/92
	ASST. DISTRICT ENGINEER, TRAFFIC
	CHIEF, TRAFFIC ENGINEERING DESIGN DIVISION 7/16/92
	DIRECTOR, OFFICE OF TRAFFIC & SAFETY 7/16/92

MDOT – STATE HIGHWAY ADMINISTRATION
Office of Traffic & Safety
TRAFFIC ENGINEERING DESIGN DIVISION

SIGNAL # 13010811.97

DRAWN BY: DERRICK DICKERSON
DES. BY: DERRICK DICKERSON
CHK. BY: 7-15-92

MD 108 AND WEST EXIT OF HOWARD HIGH SCHOOL

COUNTY: HOWARD

DATE: 5/92
SCALE: 1" = 20'
F.A.P. NO.
S.H.A. NO.

TS/STD. NO. TS-3249

SHEET NO. ___ OF ___

F# 29

13010811.97