F. H. W. A. REGION NO.	STATE	FED. AID PROJ. NO.	SHEET NO.	TOTAL SHEETS
3	MD.			

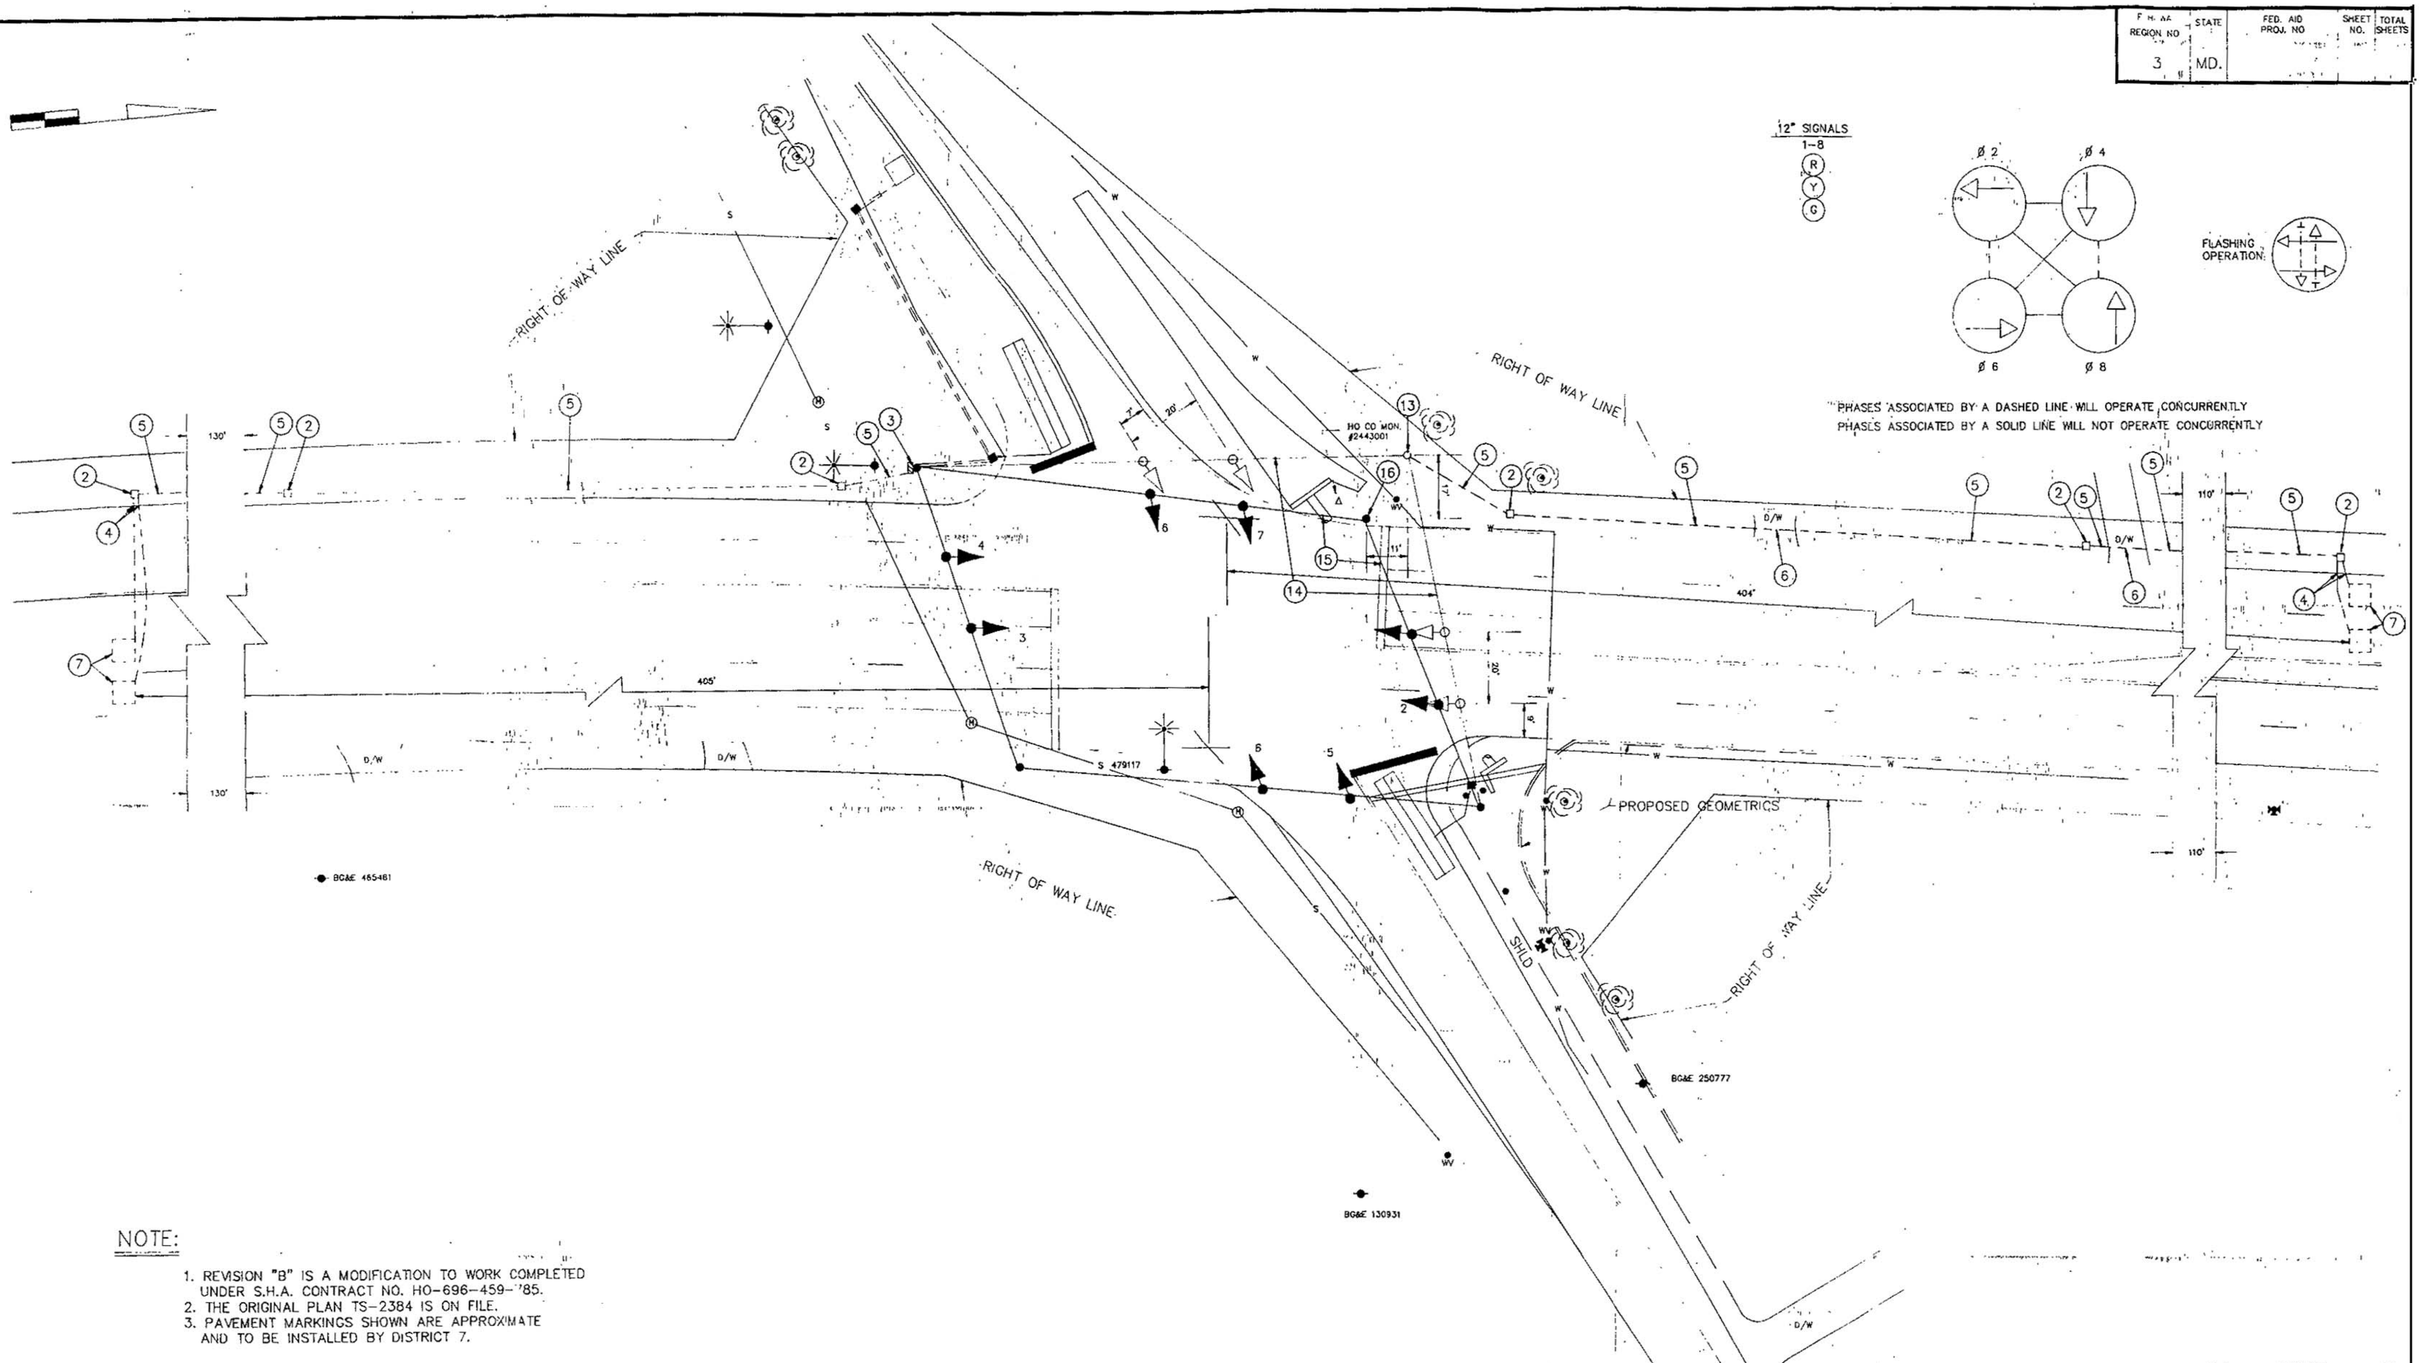

NOTE:

1. REVISION "B" IS A MODIFICATION TO WORK COMPLETED UNDER S.H.A. CONTRACT NO. HO-696-459-'85.
2. THE ORIGINAL PLAN TS-2384 IS ON FILE.
3. PAVEMENT MARKINGS SHOWN ARE APPROXIMATE AND TO BE INSTALLED BY DISTRICT 7.

REVISIONS	APPROVALS
B 12/89 HO-693-501-777 RELOCATE POLE IN NW QUAD., INSTALLED MAINLINE LOOPS.	CHIEF, SIGNAL DESIGN SECTION
A 12/88 RELOCATE POLE DUE TO WIDENING - S.H.A.	ASST. DISTRICT ENGINEER, TRAFFIC
WM SR DAZ ETP	CHIEF, TRAFFIC ENGINEERING DIVISION
	DEPUTY CHIEF ENGINEER, OFFICE OF TRAFFIC

ORIGINAL ON FILE

MARYLAND DEPARTMENT OF TRANSPORTATION
STATE HIGHWAY ADMINISTRATION - OFFICE OF TRAFFIC
TRAFFIC ENGINEERING DIVISION

DRAWN BY BRUCE THOMPSON M.A.H.
DES. BY:
CHK. BY:
DATE: REDRAWN 12-4-89
SCALE: 1"=20'

F.A.P. NO.
S.H.A. NO.

MD 108 @ LARK BROWN ROAD

COUNTY: HOWARD

TS/FILE NO. 2384 B

SHEET NO. ___ OF ___