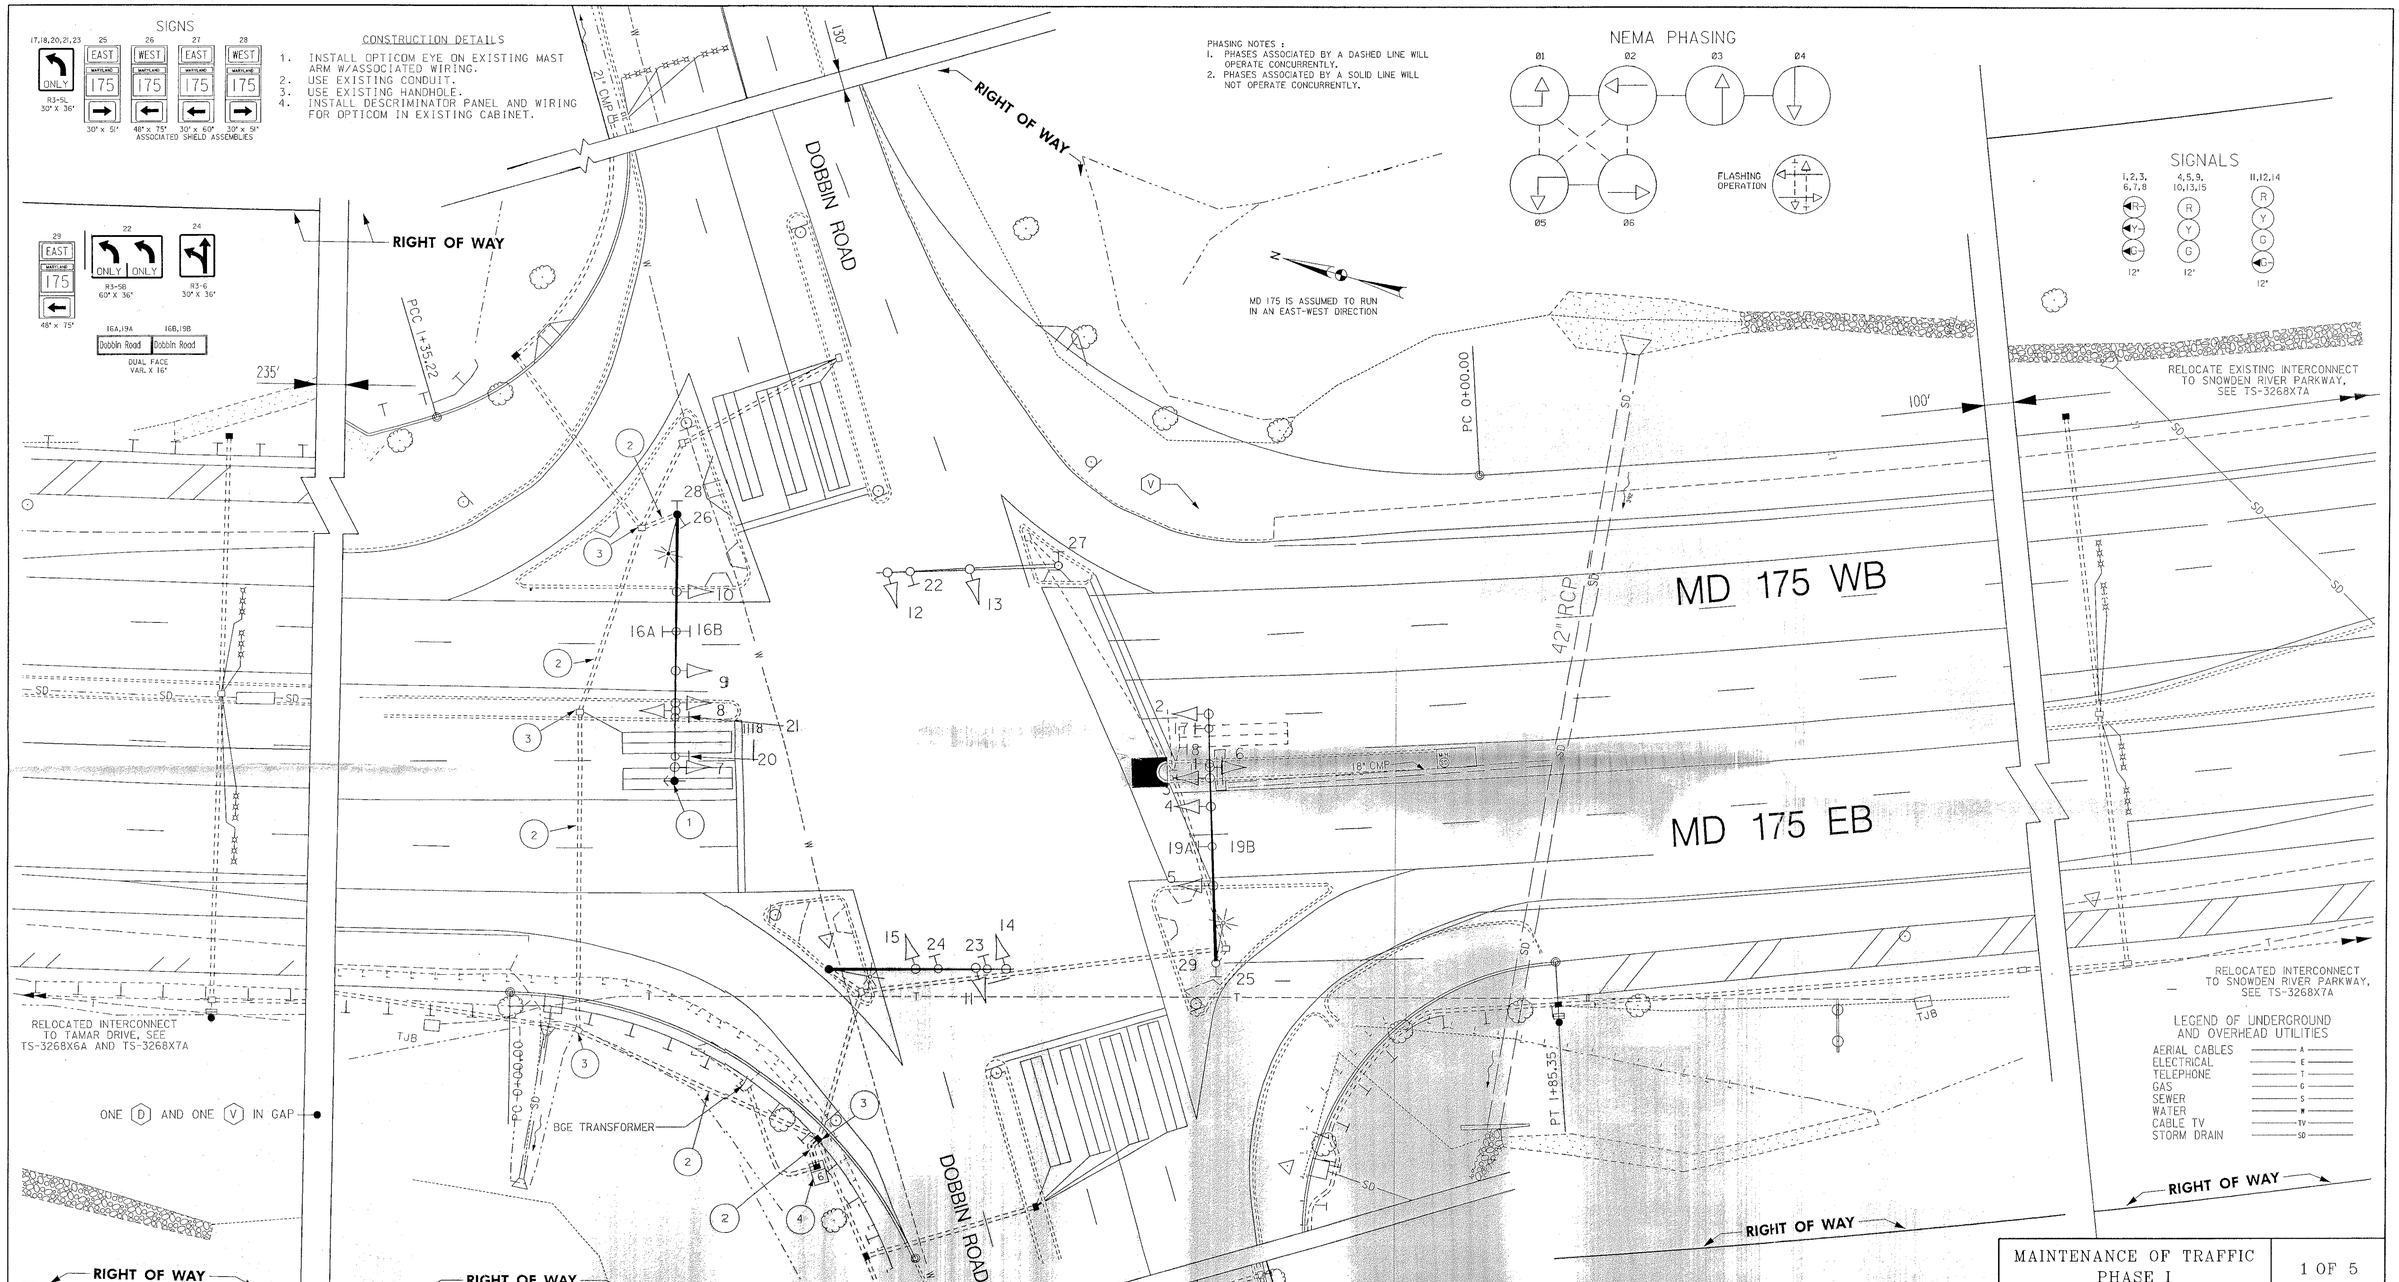

CONSTRUCTION DETAILS

1. INSTALL OPTICOM EYE ON EXISTING MAST ARM W/ASSOCIATED WIRING.
2. USE EXISTING CONDUIT.
3. USE EXISTING HANDHOLE.
4. INSTALL DESCRIMINATOR PANEL AND WIRING FOR OPTICOM IN EXISTING CABINET.

EQUIPMENT LIST

A. EQUIPMENT TO BE SUPPLIED BY THE ADMINISTRATION.

ITEM NO.	QUANTITY	DESCRIPTION
	NONE	

B. EQUIPMENT TO BE FURNISHED AND INSTALLED BY THE CONTRACTOR.

ITEM NO.	QUANTITY	DESCRIPTION
8016	1 EACH	FURNISH AND INSTALL 3M OPTICOM #762 DISCRIMINATOR MODULE
8056	400 L.F.	FURNISH AND INSTALL 4-CONDUCTOR OPTICOM DETECTOR CABLE

MAINTENANCE OF TRAFFIC PHASE I

1 OF 5

REVISIONS

(F) INSTALL OPTICOM FOR FIREHOUSE 10-01

MEL

E 6-97 WTB - H07645H70 RECONSTRUCT SIGNAL TO NEW GEOMETRICS

JDM

D 3-97 ADDITION OF EB MD 175 LOOP DETECTOR FOR NEW LEFT TURN LANE AND HANDHOLE RELOCATION

10-25-85 ADDENDUM TO HO-581-501-771 LOCATION OF CONTROLLER CHANGED TO SW QUAD FROM SE ISLAND

C

APPROVALS

ASST. DIVISION CHIEF, TEDD

ASST. DISTRICT ENGINEER, TRAFFIC

ORIGINATION FILE

CHIEF, TRAFFIC ENGINEERING DESIGN DIVISION

DIRECTOR, OFFICE OF TRAFFIC & SAFETY

MARYLAND DOT - STATE HIGHWAY ADMINISTRATION

Office of Traffic & Safety

TRAFFIC ENGINEERING DESIGN DIVISION

MD 175 AND DOBBIN ROAD

LOG MILE NO. 13017504.18 DATE 3 / 16 / 76

DRAWN BY:	J.G. & D. ZAFRIS	F.A.P. NO.	SEE TITLE SHEET	PLAN SHEET NO.:	SHEET NO.
CHECK BY:	N/A	S.H.A. NO.	23B547250 9304	TS-1396F-XI-P	2 OF 2
SCALE:	1" = 20'	COUNTY	HOWARD		

FILE NO. SS12M175.DGN

29