GENERAL NOTES

1. PROPOSED HANDHOLES SHALL BE LOCATED A MAXIMUM 200 FT. APART.
2. THE CONTRACTOR SHALL BE RESPONSIBLE FOR TERMINATING ALL SIGNAL CABLE TO THE APPROPRIATE TERMINALS AND PROPERLY LABEL EACH CABLE.

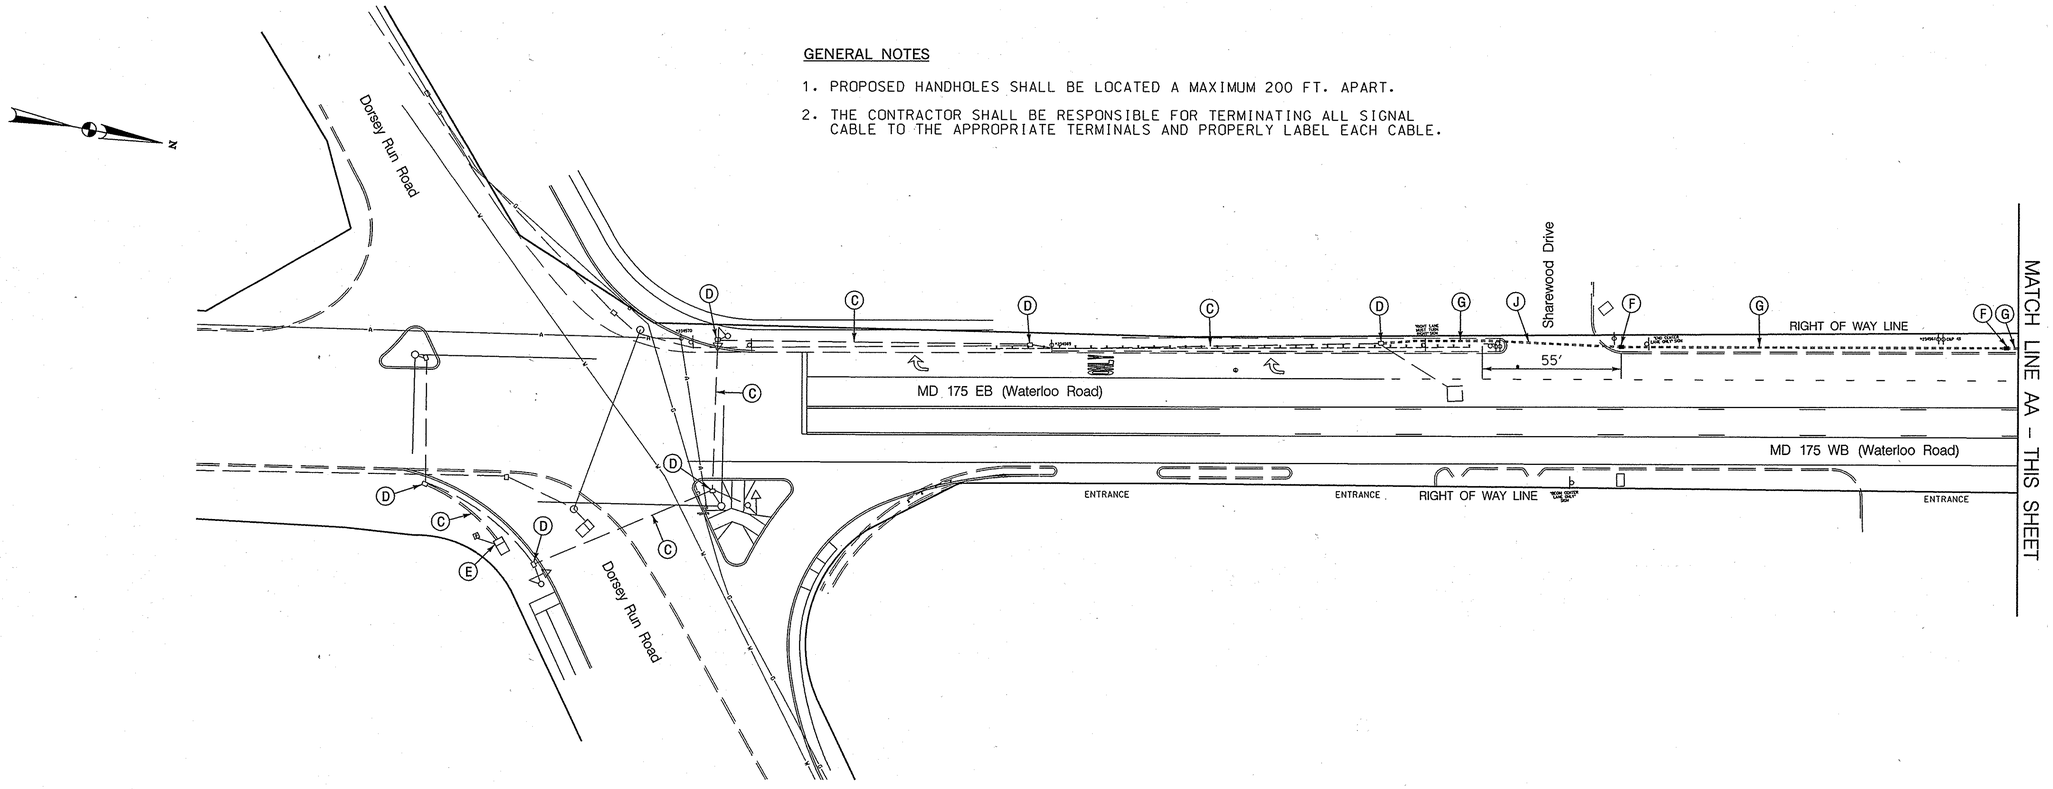

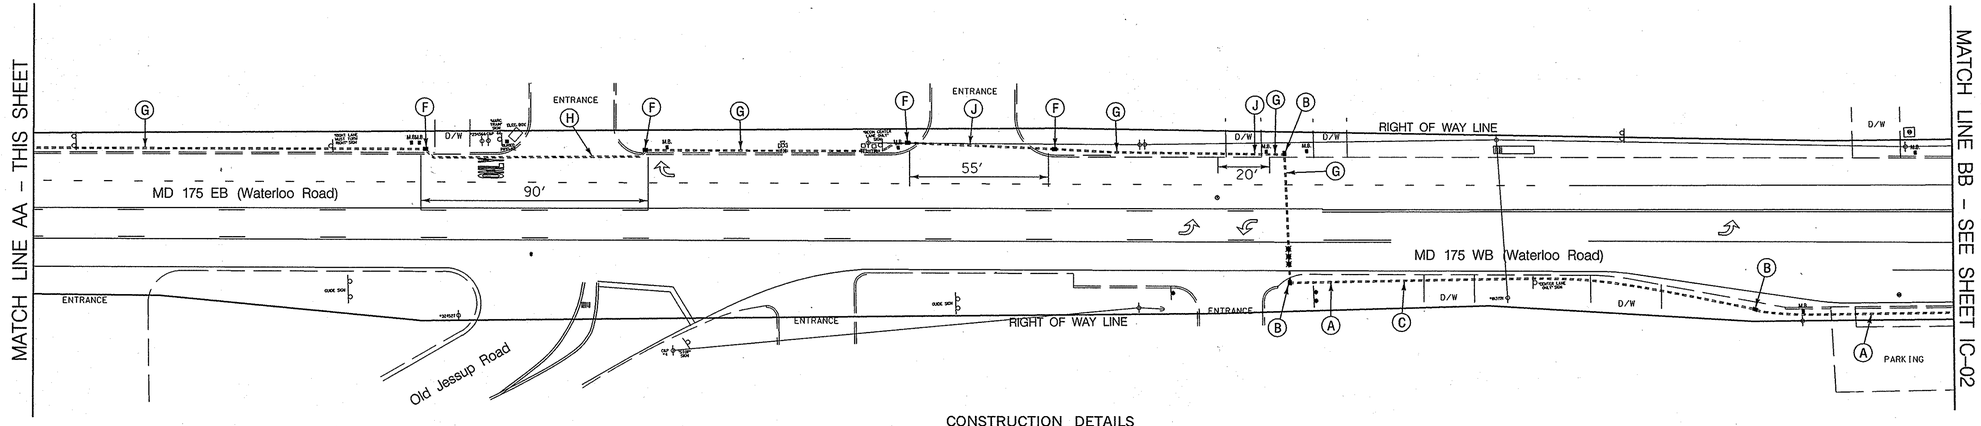

TOD NO:AX142-23M
SHA NO:HO407A54/B54
MD 175@ OCAENO AVE

CONSTRUCTION DETAILS

A. USE PROPOSED CONDUIT. INSTALL 12-PAIR COMMUNICATION CABLE. (SEE SIGNAL PLANS)
B. USE PROPOSED HANDHOLE. INSTALL 12-PAIR COMMUNICATION CABLE. (SEE SIGNAL PLANS)
C. USE EXISTING CONDUIT. INSTALL 12-PAIR COMMUNICATION CABLE.
D. USE EXISTING HANDHOLE. INSTALL 12-PAIR COMMUNICATION CABLE.
E. USE EXISTING BASE MOUNTED CABINET AND CONTROLLER. INSTALL 12-PAIR COMMUNICATION CABLE.
F. INSTALL HANDHOLE. INSTALL 12-PAIR COMMUNICATION CABLE.
G. INSTALL 3 IN. PVC SCHEDULE 80 ELECTRICAL CONDUIT - TRENCHED. INSTALL 12-PAIR COMMUNICATION CABLE.
H. INSTALL 3 IN. PVC SCHEDULE 80 ELECTRICAL CONDUIT - SLOTTED. INSTALL 12-PAIR COMMUNICATION CABLE.
J. INSTALL 3 IN. PVC SCHEDULE 80 ELECTRICAL CONDUIT - BORED. INSTALL 12-PAIR COMMUNICATION CABLE.

WR&A
Whitman, Requardt and Associates, LLP
Engineers, Architects and Planners
801 South Caroline Street
Baltimore, Maryland 21231
410-235-3450

BY: bdonoway

APPROVALS	
TEAM LEADER	7/29/08
ASST. DIV. CHIEF	7-29-08
DIVISION CHIEF	7-29-08
OFFICE DIRECTOR	8/6/08

REVISIONS

STATE OF MARYLAND
DEPARTMENT OF TRANSPORTATION
STATE HIGHWAY ADMINISTRATION
OFFICE OF TRAFFIC & SAFETY
TRAFFIC ENGINEERING DESIGN DIVISION

MD 175 (Waterloo Road) from Dorsey Run Road to Pocomoke Avenue
Jessup, MD

INTERCONNECT PLAN

SCALE 1" = 30' ADVERTISED DATE 8/2008 CONTRACT NO. AX1425185

DESIGNED BY S. Bloss
DRAWN BY S. Bloss
CHECKED BY N. Leary
F.A.P. NO.
COUNTY Howard
LOGMILE
TIMS NO. 1484
TOD NO.

TS NO. | DRAWING IC-1 OF 4 | SHEET NO. 2 OF 6

PLOTTED: 07-07-2008
FILE: n:\31556-140\CADD\pSG-C002_1484.dgn