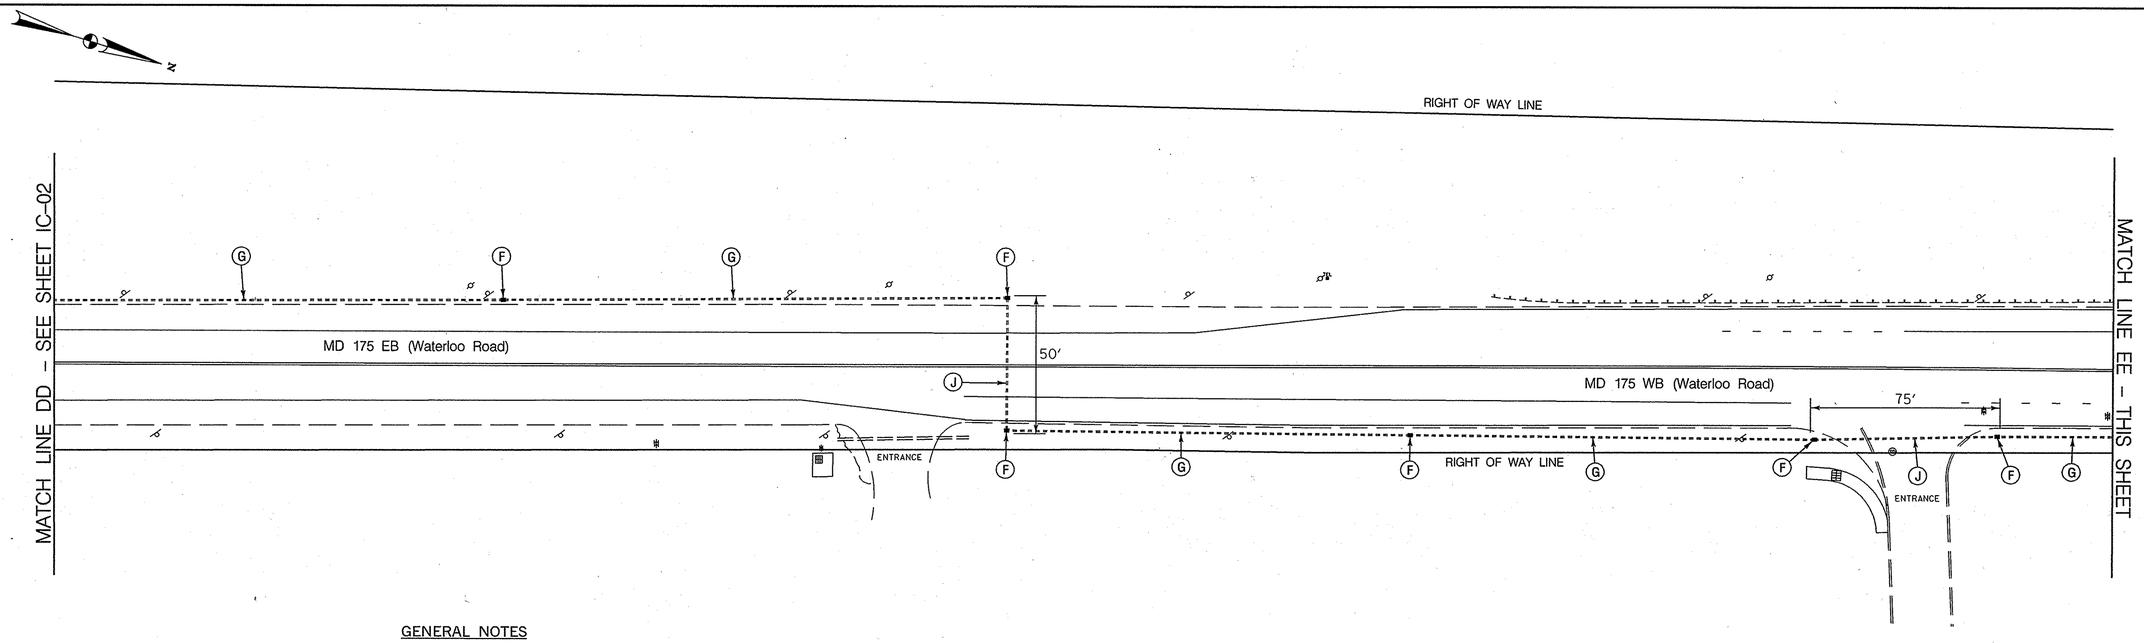

GENERAL NOTES

1. PROPOSED HANDHOLES SHALL BE LOCATED A MAXIMUM 200 FT. APART.
2. THE CONTRACTOR SHALL BE RESPONSIBLE FOR TERMINATING ALL SIGNAL CABLE TO THE APPROPRIATE TERMINALS AND PROPERLY LABEL EACH CABLE.

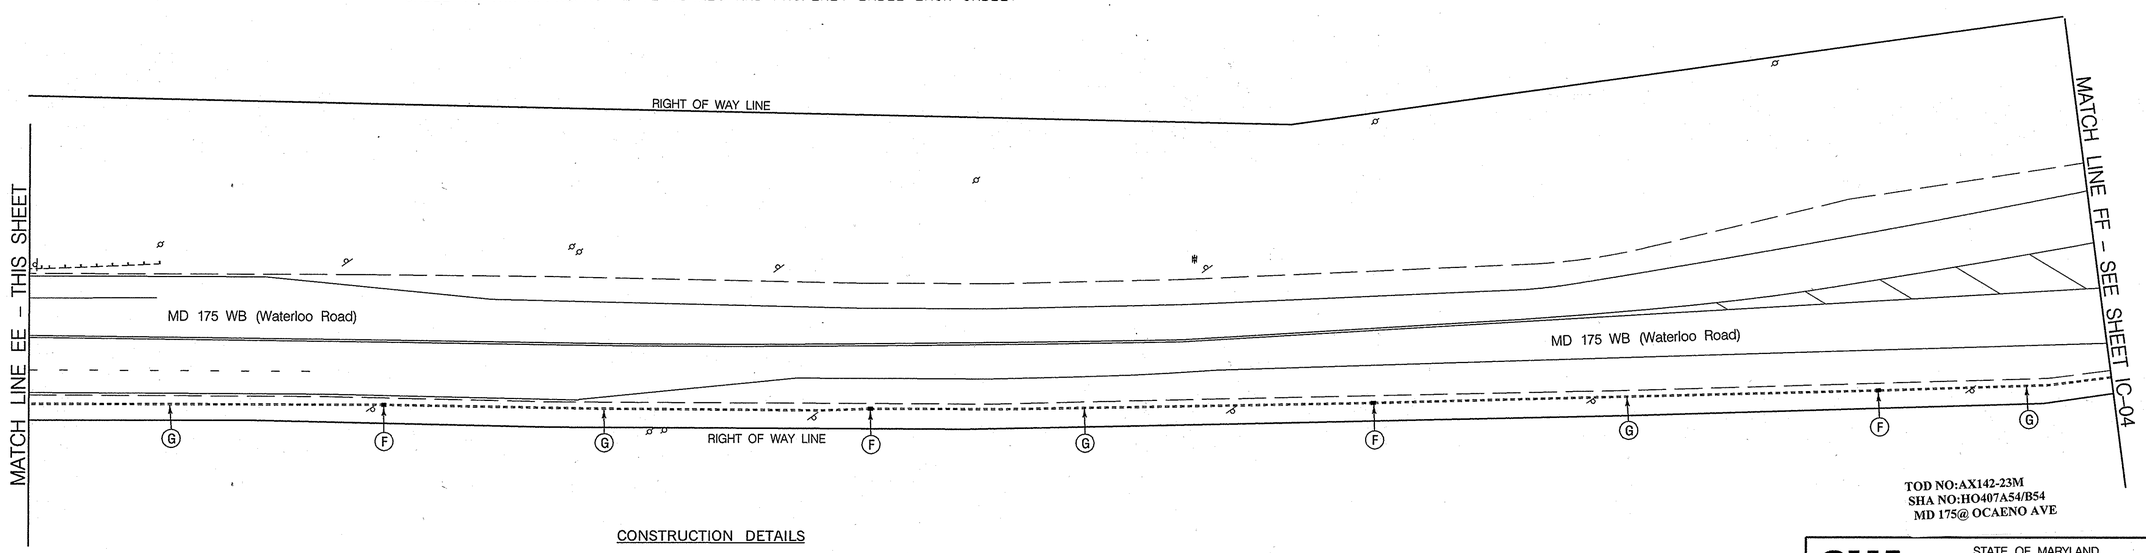

TOD NO:AX142-23M
SHA NO:HO407A54/B54
MD 175@ OCAENO AVE

CONSTRUCTION DETAILS

F. INSTALL HANDHOLE. INSTALL 12-PAIR COMMUNICATION CABLE.
G. INSTALL 3 IN. PVC SCHEDULE 80 ELECTRICAL CONDUIT - TRENCHED. INSTALL 12-PAIR COMMUNICATION CABLE.
J. INSTALL 3 IN. PVC SCHEDULE 80 ELECTRICAL CONDUIT - BORED. INSTALL 12-PAIR COMMUNICATION CABLE.

WR&A
Whitman, Requardt and Associates, LLP
Engineers, Architects and Planners
801 South Caroline Street
Baltimore, Maryland 21231
410-235-3450

BY: bdonoway

STATE OF MARYLAND
DEPARTMENT OF TRANSPORTATION
STATE HIGHWAY ADMINISTRATION
OFFICE OF TRAFFIC & SAFETY
TRAFFIC ENGINEERING DESIGN DIVISION

MD 175 (Waterloo Road) from Dorsey Run Road to Pocomoke Avenue
Jessup, MD

REVISIONS

INTERCONNECT PLAN

SCALE 1" = 30' ADVERTISED DATE 8/2008 CONTRACT NO. AX1425185

DESIGNED BY S. Bloss
DRAWN BY S. Bloss
CHECKED BY N. Leary
F.A.P. NO.
COUNTY Howard
LOGMILE
TIMS NO. I484
TOD NO.

TS NO. | DRAWING IC-3 OF 4 | SHEET NO. 4 OF 6

PLOTTED: 07-07-2008
FILE: n:\31556-140\CADD\psG-C004_I484.dgn