CONSTRUCTION DETAILS

1. INSTALL STEEL POLE WITH 60' MAST ARM, SIGNAL HEADS, AND A POLE-MOUNTED CABINET, AND CONTROLLER AS SHOWN.
2. PROPOSED OVERHEAD FEED.

NOTE: CONTRACTOR IS TO FORM NEW FOUNDATION 2'-0" ABOVE THE EXISTING GRADE.

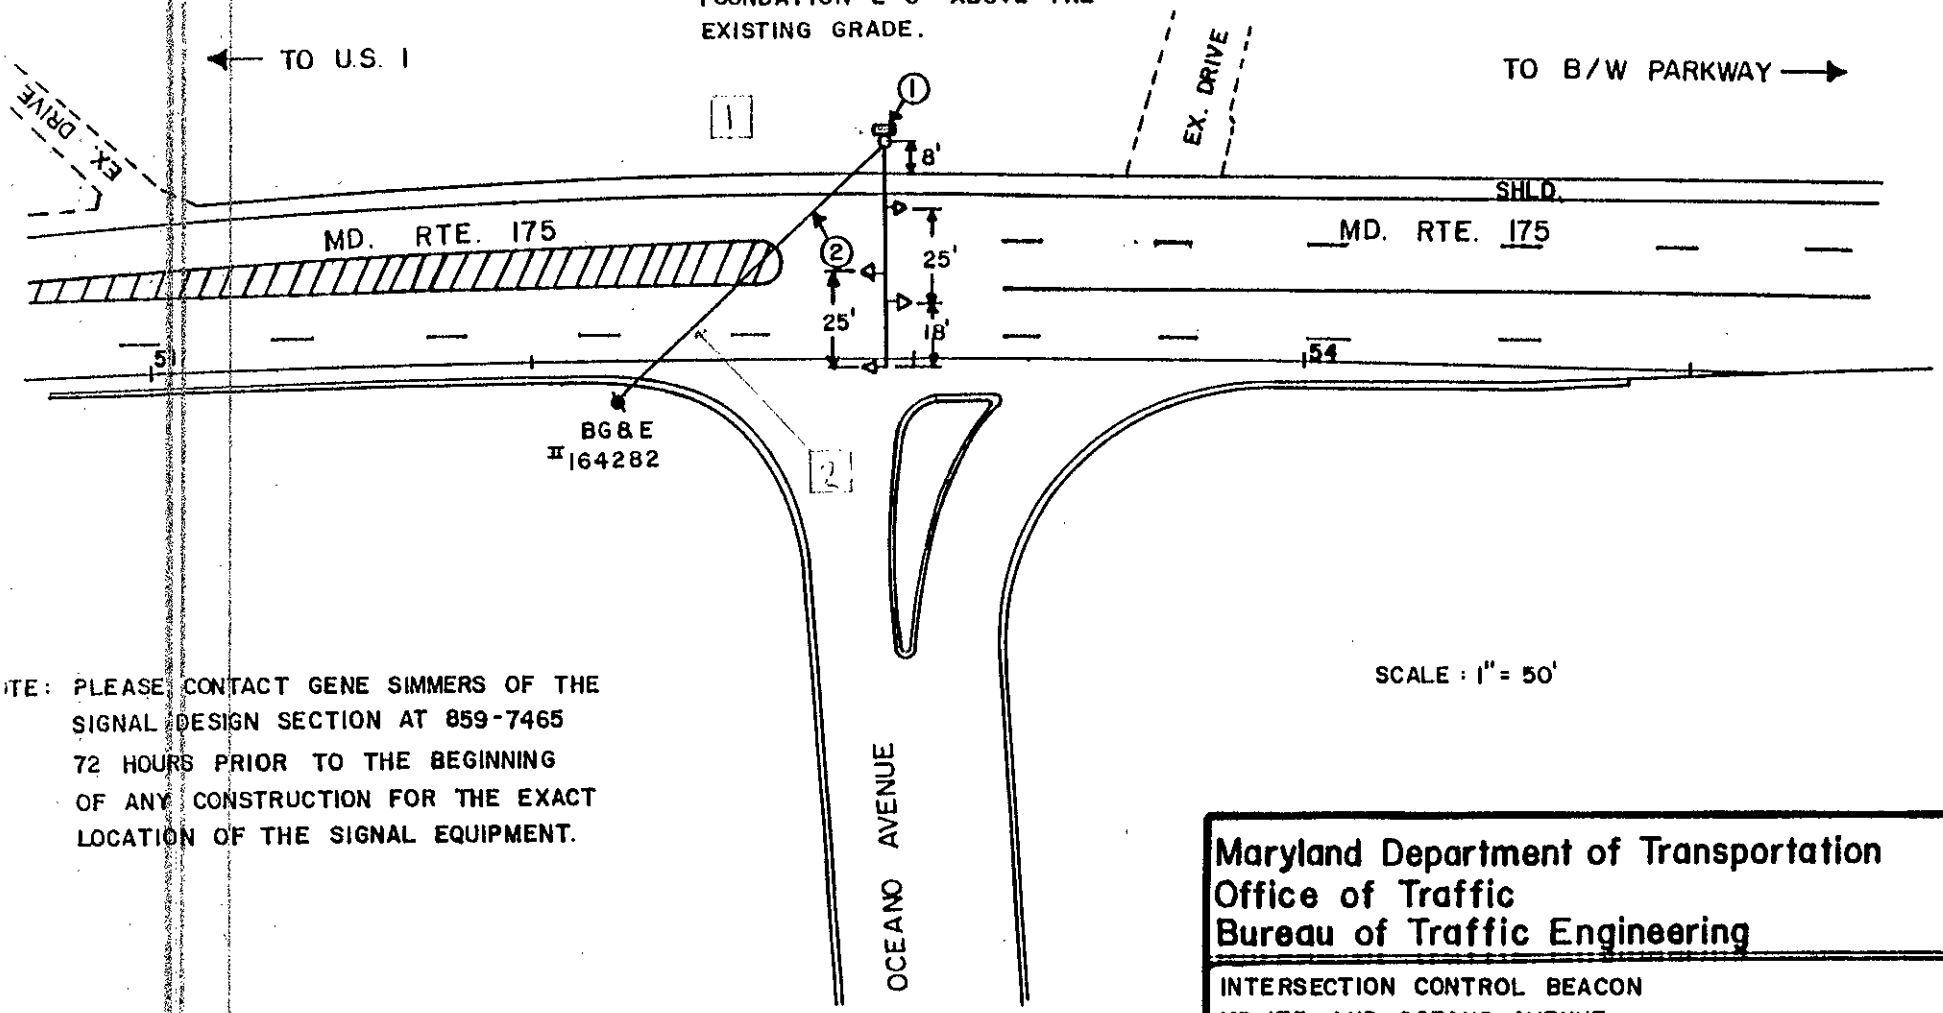

SCALE : 1" = 50'

NOTE: PLEASE CONTACT GENE SIMMERS OF THE SIGNAL DESIGN SECTION AT 859-7465 72 HOURS PRIOR TO THE BEGINNING OF ANY CONSTRUCTION FOR THE EXACT LOCATION OF THE SIGNAL EQUIPMENT.

S.H.A. NO. 855-25032112

Maryland Department of Transportation
Office of Traffic
Bureau of Traffic Engineering

INTERSECTION CONTROL BEACON
MD. 175 AND OCEANO AVENUE
HOWARD COUNTY

DATE	DRAWN BY	CONTRACT NO.
7-3-84	E. SIMMERS	855-25003