F H W A REGION NO.	STATE	FED. AID PROJ. NO.	SHEET NO.	TOTAL SHEETS
3	MD	see title sheet	4	20

NOTES:

1.) Any disturbed area must be backfilled within the same working day.

2.) All conduit shall be installed 5' from the shoulder edge unless shown otherwise.

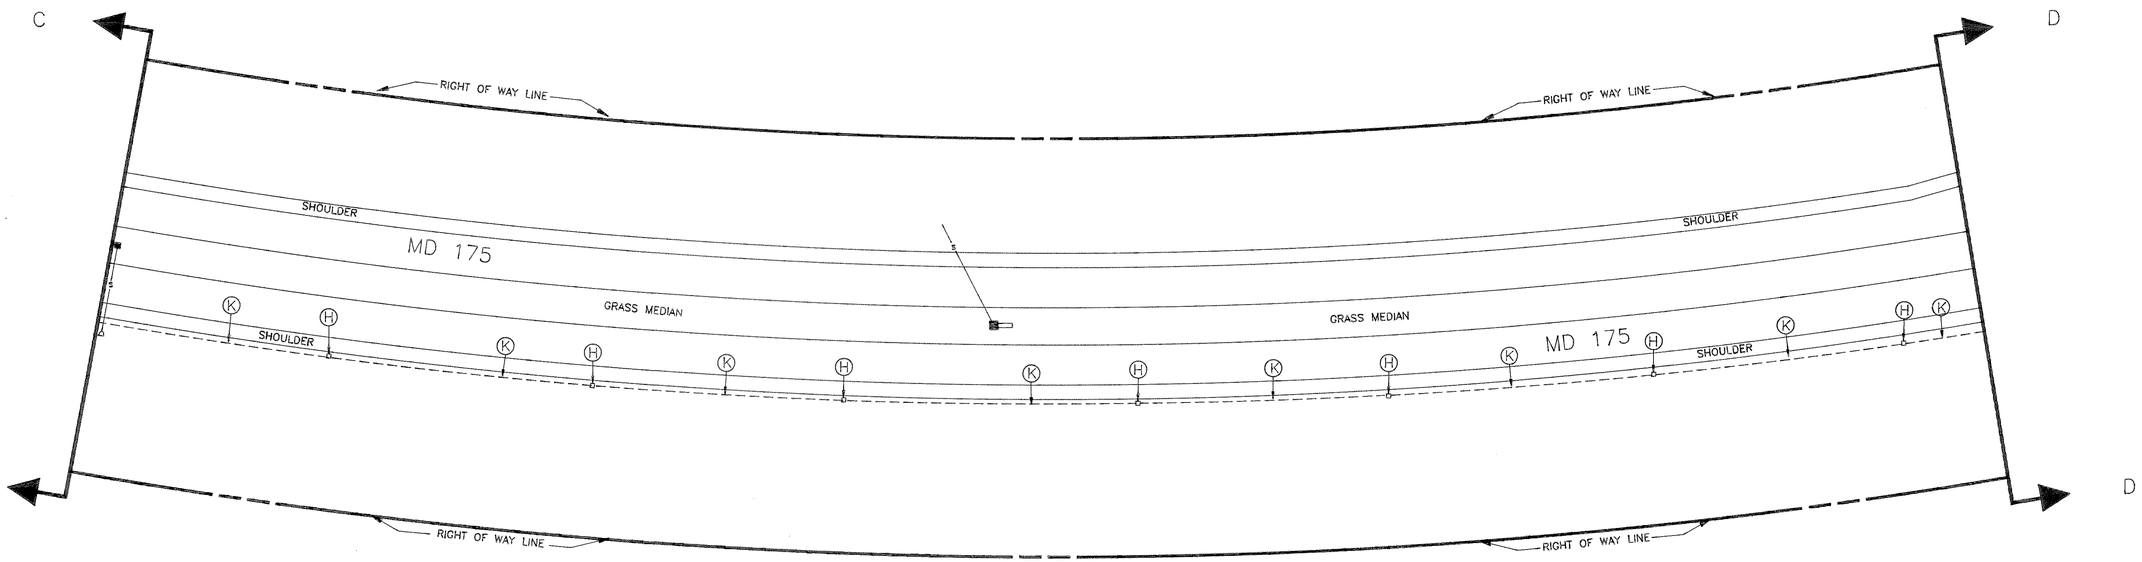

INTERCONNECT PLAN

LEGEND OF UNDERGROUND AND OVERHEAD UTILITIES

AERIAL CABLE	A	A	A
ELECTRIC	E	E	E
TELEPHONE	T	T	T
GAS	G	G	G
SEWER	S	S	S
WATER	W	W	W
CABLE TV	TV	TV	TV

STREET TRAFFIC STUDIES, LTD.
Gateway International
1302 Concourse Drive, Suite 104
Linthicum, Maryland 21090
(301) 859-3553

2106X3

REVISIONS

APPROVALS

CHIEF, DESIGN SECTION

ASST. DISTRICT ENGINEER, TRAFFIC

CHIEF, TRAFFIC ENGINEERING DIVISION

DEPUTY CHIEF ENGINEER, TRAFFIC

MDOT – STATE HIGHWAY ADMINISTRATION

Office of Traffic

TRAFFIC ENGINEERING DIVISION

DRAWN BY: S.R.BARANOWSKI (FOR STS)
DES. BY: R.R.ZACHERL (FOR STS)
CHK. BY: J. Kbr 10/31/91

MD 175: THUNDER HILL RD. EAST TO MD 108

COUNTY HOWARD

DATE: 10-29-91
SCALE: 1"=50'

F.A.P. NO. CMG 3582 (8)
S.H.A. NO. HO-736-501-785

TS/STD. NO. 3268x2

SHEET NO. 4 OF 20