F H W A REGION NO.	STATE	FED. AID PROJ. NO.	SHEET NO.	TOTAL SHEETS
3	MD	see title sheet	6	20

NOTES:

1.) Any disturbed area must be backfilled within the same working day.

2.) All conduit shall be installed 5' from the shoulder edge unless shown otherwise.

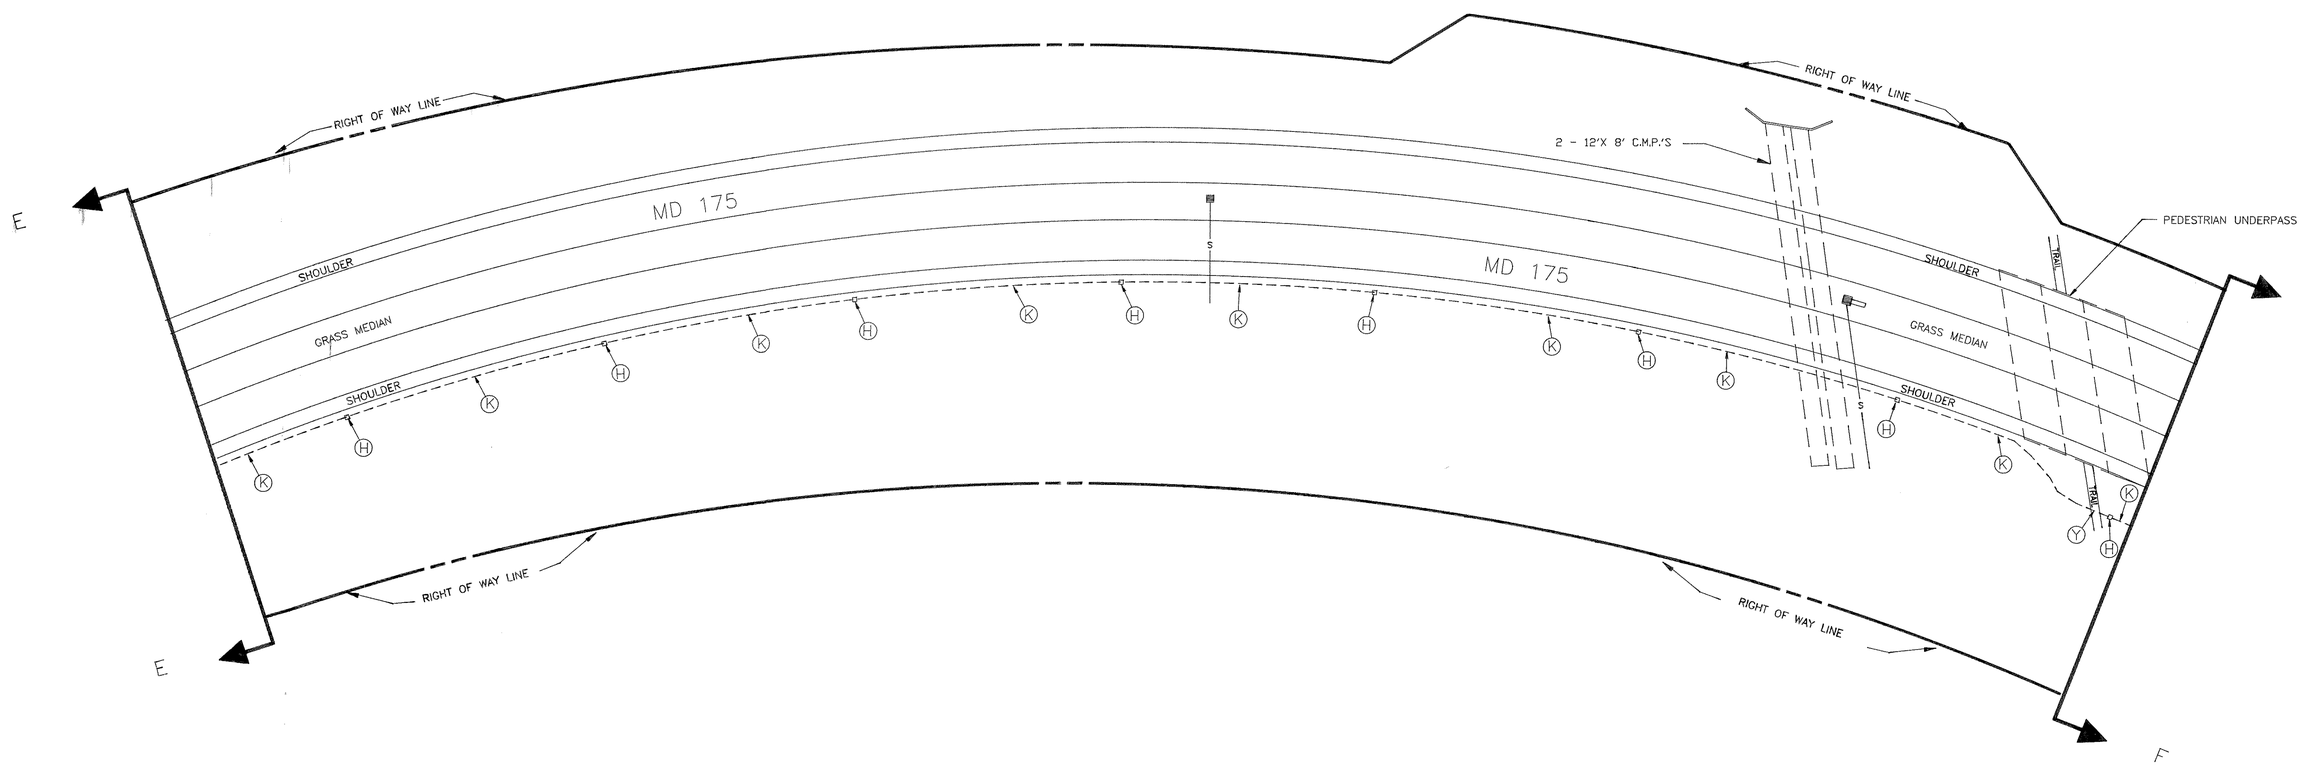

INTERCONNECT PLAN

LEGEND OF UNDERGROUND AND OVERHEAD UTILITIES

AERIAL CABLE	A — A — A
ELECTRIC	E — E — E
TELEPHONE	T — T — T
GAS	G — G — G
SEWER	S — S — S
WATER	W — W — W
CABLE TV	TV — TV — TV

STREET TRAFFIC STUDIES, LTD.
Gateway International
1302 Concourse Drive, Suite 104
Linthicum, Maryland 21090
(301) 859-3553
2106X5

REVISIONS

APPROVALS

CHIEF, DESIGN SECTION

ASST. DISTRICT ENGINEER, TRAFFIC

CHIEF, TRAFFIC ENGINEERING DIVISION

DEPUTY CHIEF ENGINEER, TRAFFIC

MDOT – STATE HIGHWAY ADMINISTRATION
Office of Traffic
TRAFFIC ENGINEERING DIVISION

DRAWN BY: C.F.STARKEY (FOR STS)
DES. BY: R.R.ZACHERL (FOR STS)
CHK. BY: 10/31/91

MD 175: THUNDER HILL RD. EAST TO MD 108
COUNTY HOWARD

DATE: 10-29-91
SCALE: 1"=50'
F.A.P. NO. CMG 3582(8)
S.H.A. NO. HO-736-501-785
TS/STD. NO. 3268x4
SHEET NO. 6 OF 20