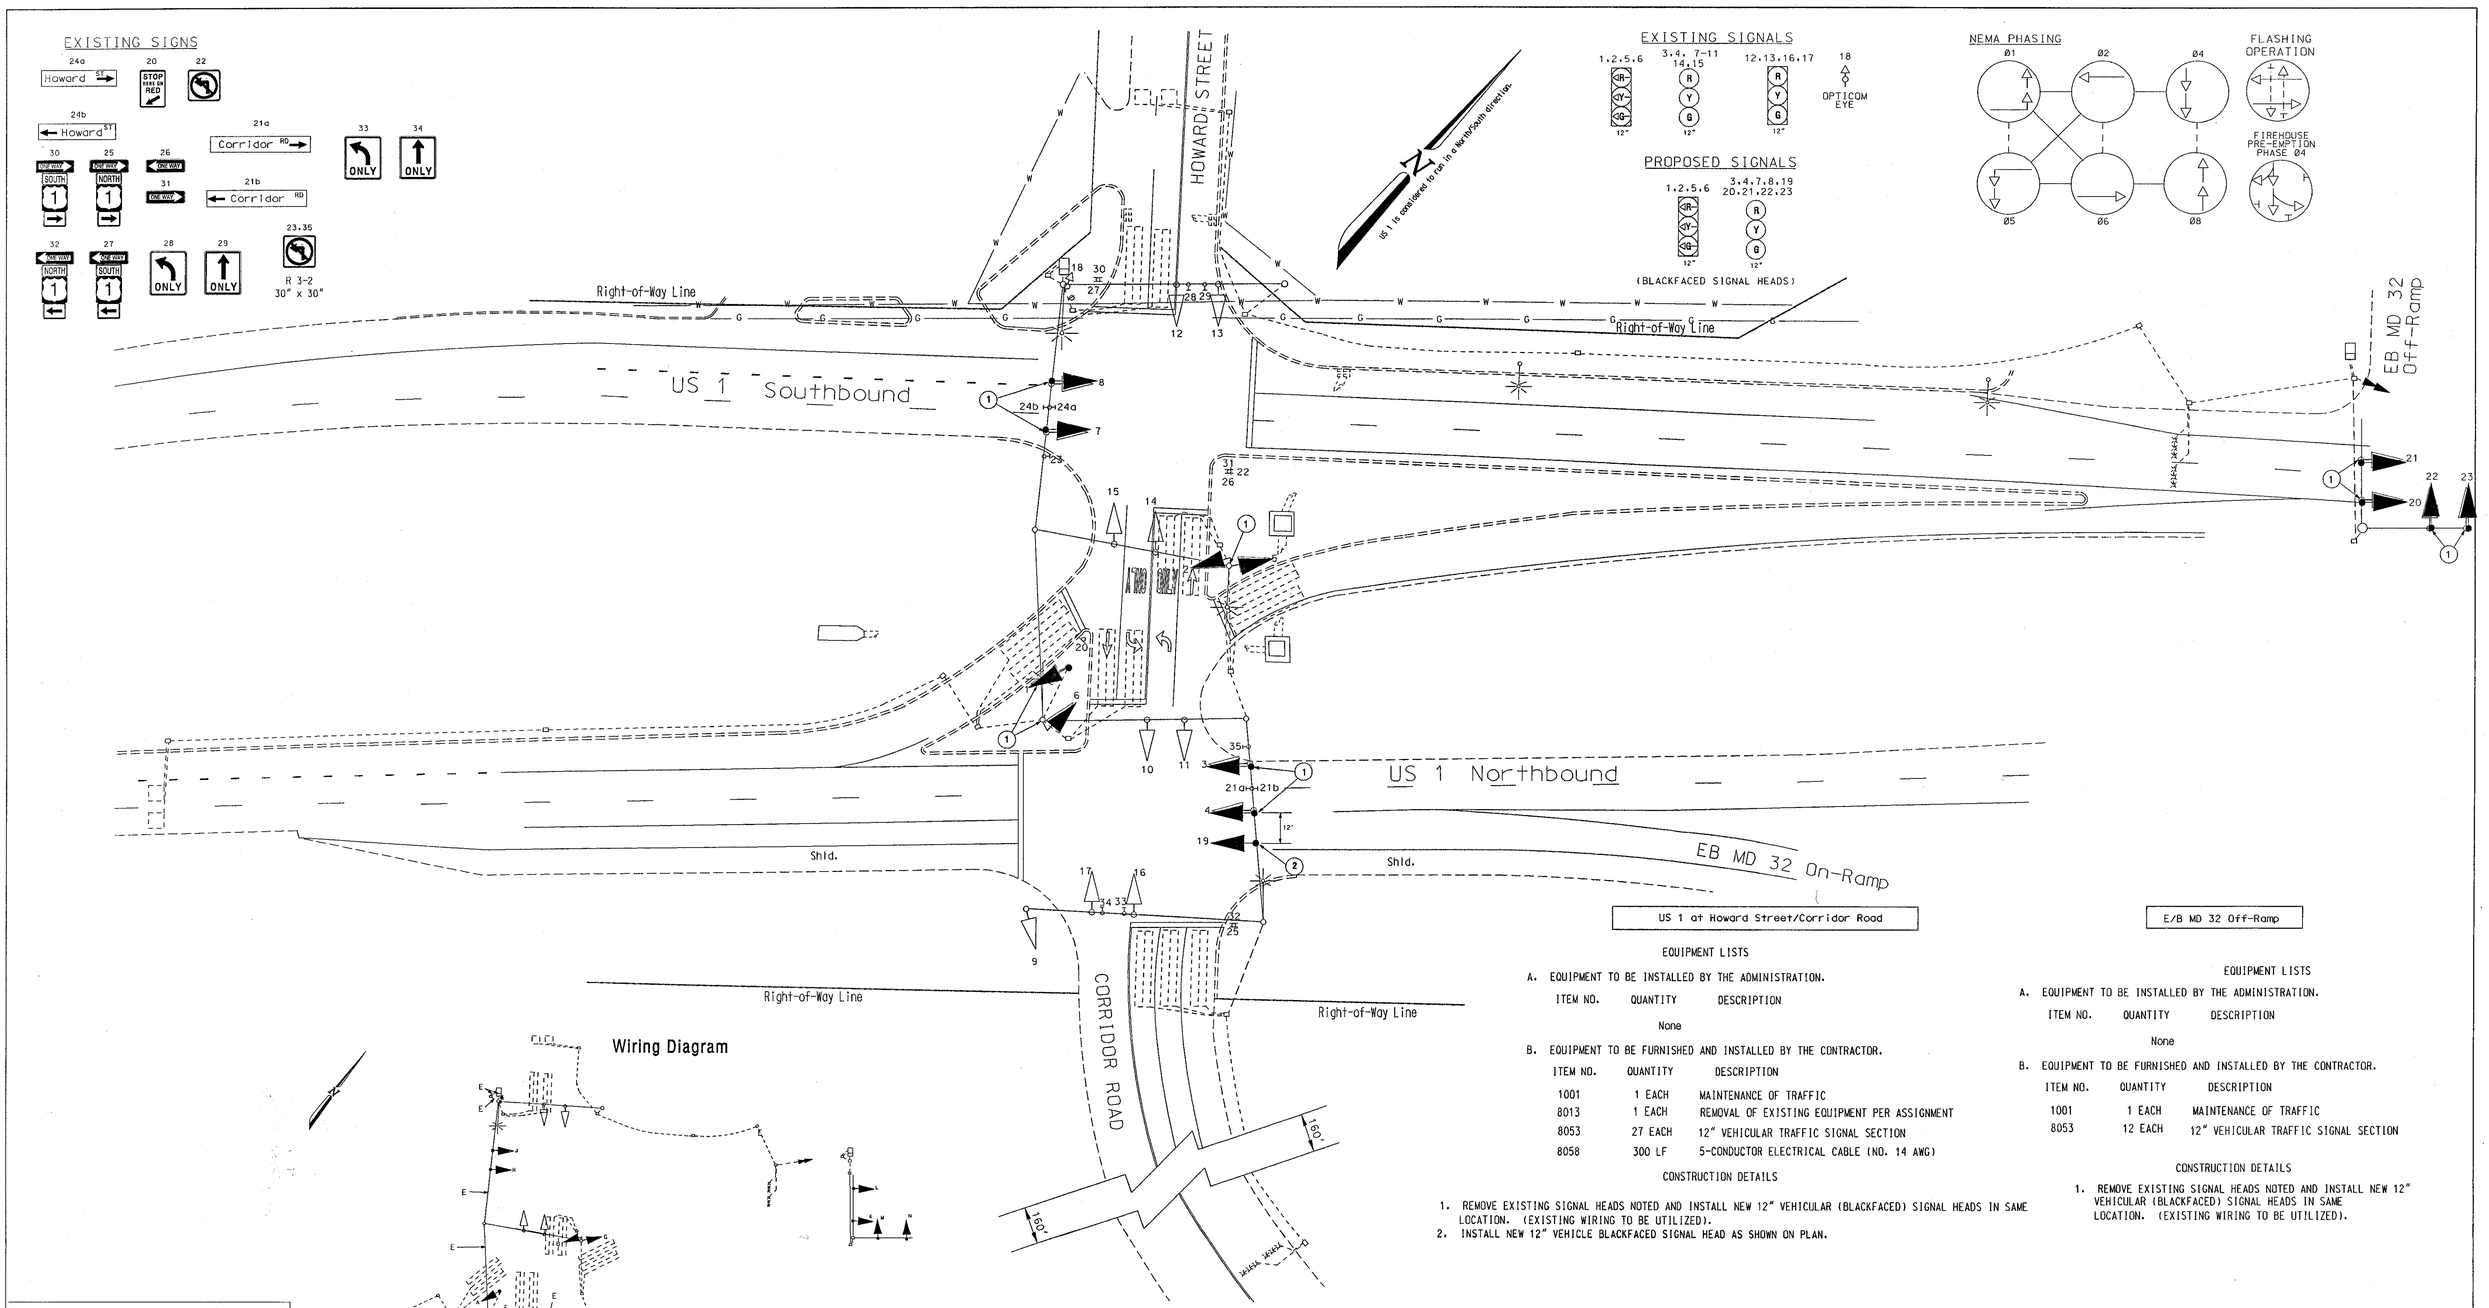

US 1 at Howard Street/Corridor Road

EQUIPMENT LISTS

A. EQUIPMENT TO BE INSTALLED BY THE ADMINISTRATION.

ITEM NO.	QUANTITY	DESCRIPTION
None		

B. EQUIPMENT TO BE FURNISHED AND INSTALLED BY THE CONTRACTOR.

ITEM NO.	QUANTITY	DESCRIPTION
1001	1 EACH	MAINTENANCE OF TRAFFIC
8013	1 EACH	REMOVAL OF EXISTING EQUIPMENT PER ASSIGNMENT
8053	27 EACH	12" VEHICULAR TRAFFIC SIGNAL SECTION
8058	300 LF	5-CONDUCTOR ELECTRICAL CABLE (NO. 14 AWG)

CONSTRUCTION DETAILS

1. REMOVE EXISTING SIGNAL HEADS NOTED AND INSTALL NEW 12" VEHICULAR (BLACKFACED) SIGNAL HEADS IN SAME LOCATION. (EXISTING WIRING TO BE UTILIZED).
2. INSTALL NEW 12" VEHICLE BLACKFACED SIGNAL HEAD AS SHOWN ON PLAN.

E/B MD 32 Off-Ramp

EQUIPMENT LISTS

A. EQUIPMENT TO BE INSTALLED BY THE ADMINISTRATION.

ITEM NO.	QUANTITY	DESCRIPTION
None		

B. EQUIPMENT TO BE FURNISHED AND INSTALLED BY THE CONTRACTOR.

ITEM NO.	QUANTITY	DESCRIPTION
1001	1 EACH	MAINTENANCE OF TRAFFIC
8053	12 EACH	12" VEHICULAR TRAFFIC SIGNAL SECTION

CONSTRUCTION DETAILS

1. REMOVE EXISTING SIGNAL HEADS NOTED AND INSTALL NEW 12" VEHICULAR (BLACKFACED) SIGNAL HEADS IN SAME LOCATION. (EXISTING WIRING TO BE UTILIZED).

GEOMETRIC LEGEND

EXISTING GEOMETRICS
PROPOSED GEOMETRICS

UTILITY LEGEND

G	GAS MAIN
W	WATER MAIN
S	SEWER MAIN
E	ELECTRIC CABLES
D	STORM DRAIN
A	AERIAL CABLES
T	TELEPHONE CABLES

REVISIONS

F Upgrade signal heads to blackfaced for N/B and S/B US 1. Additional head to be added to NB US 1. June 6, 2004
MEL
E September 12, 2000
Relocate traffic signal pole.
S.H.A. No.:XX1005785
FJH

APPROVALS

TEAM LEADER, TRAFFIC ENGINEERING DESIGN DIVISION
ASST. CHIEF TRAFFIC ENGINEERING DESIGN DIVISION
CHIEF, TRAFFIC ENGINEERING DESIGN DIVISION
DIRECTOR, TRAFFIC & SAFETY
ORIGINAL ON FILE

MARYLAND DOT - STATE HIGHWAY ADMINISTRATION
Office of Traffic & Safety
TRAFFIC ENGINEERING DESIGN DIVISION
(Traffic Signal Plan)

US 1 at Howard Street/ Corridor Road

SHA#: H0698A56/0856 TCD#: AT288-77

DRAWN BY: J. Gordon	F.A.P. NO. N/A	TS NO. 1685E	SHEET NO.
CHECKED BY:	S.H.A. NO. H0-292-033-770		
SCALE: 1" = 30'	COUNTY: Howard	T.I.M.S. NO. D884	1 OF 2
DATE: Sept. 15, 1983	LOG MILE: 13000102.60		

$FILE$ $DATE$