DRILL HOLES

BORDER REV: DATE: June 1, 2004

DRILL HOLES

DRILL HOLES

NOTE: US 1 IS CONSIDERED TO RUN IN A NORTH-SOUTH DIRECTION.

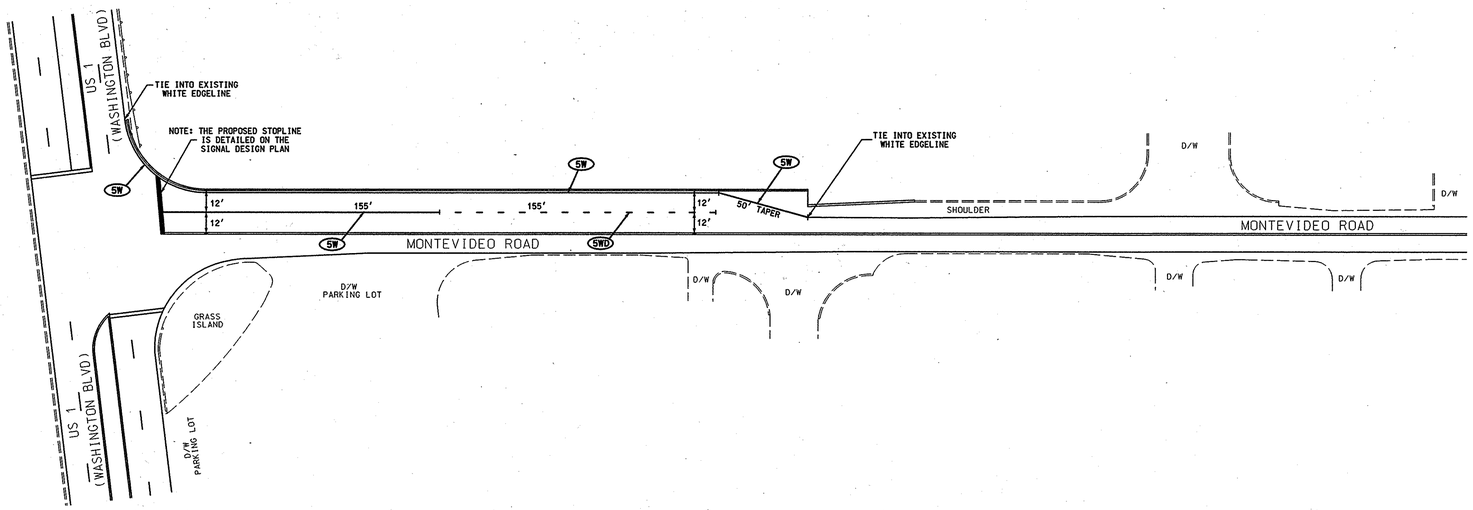

THERMOPLASTIC PAVEMENT MARKING LEGEND
5WD = 5" WHITE DOTTED LINE (3' LINE, 9' SPACE)
5W = 5" WHITE SOLID LINE

NOTES:

1. ALL PAVEMENT MARKINGS NOT DETAILED ARE EXISTING AND SHALL REMAIN.

PAVEMENT MARKING PLAN

STATE OF MARYLAND
DEPARTMENT OF TRANSPORTATION
STATE HIGHWAY ADMINISTRATION

US 1 (WASHINGTON BLVD) AND MONTEVIDEO ROAD

GEOMETRIC LEGEND

PROPOSED
EXISTING

LEGEND OF UNDERGROUND AND OVERHEAD UTILITIES

AERIAL CABLE —A——A—
ELECTRIC —E——E—
TELEPHONE —T——T—
GAS —G——G—
SEWER —S——S—
WATER —W——W—
CABLE TV —TV——TV—

STREET TRAFFIC STUDIES, LTD.
400 Crain Hwy. NW
Glen Burnie, MD 21061
Ph (410) 590-5500
Fax (410) 590-6637

4588PM.dgn

PLOTTED: $DATETIME$
FILE: $FILE$

SCALE 1"= 40' DATE 11-14-05 CONTRACT NO.

DESIGNED BY RR ZACHERL
DRAWN BY SR BARANOWSKI
CHECKED BY
F.A.P. NO. NH-251-1(35)N

COUNTY HOWARD
LOGMILE 13000106.10
TIMS NO. H220
TOD NO.

TS NO. | DRAWING NO. 4 OF 4 | SHEET NO. OF

...\4000's\4588\4588pm.dgn Nov 25, 2005 15:22:53