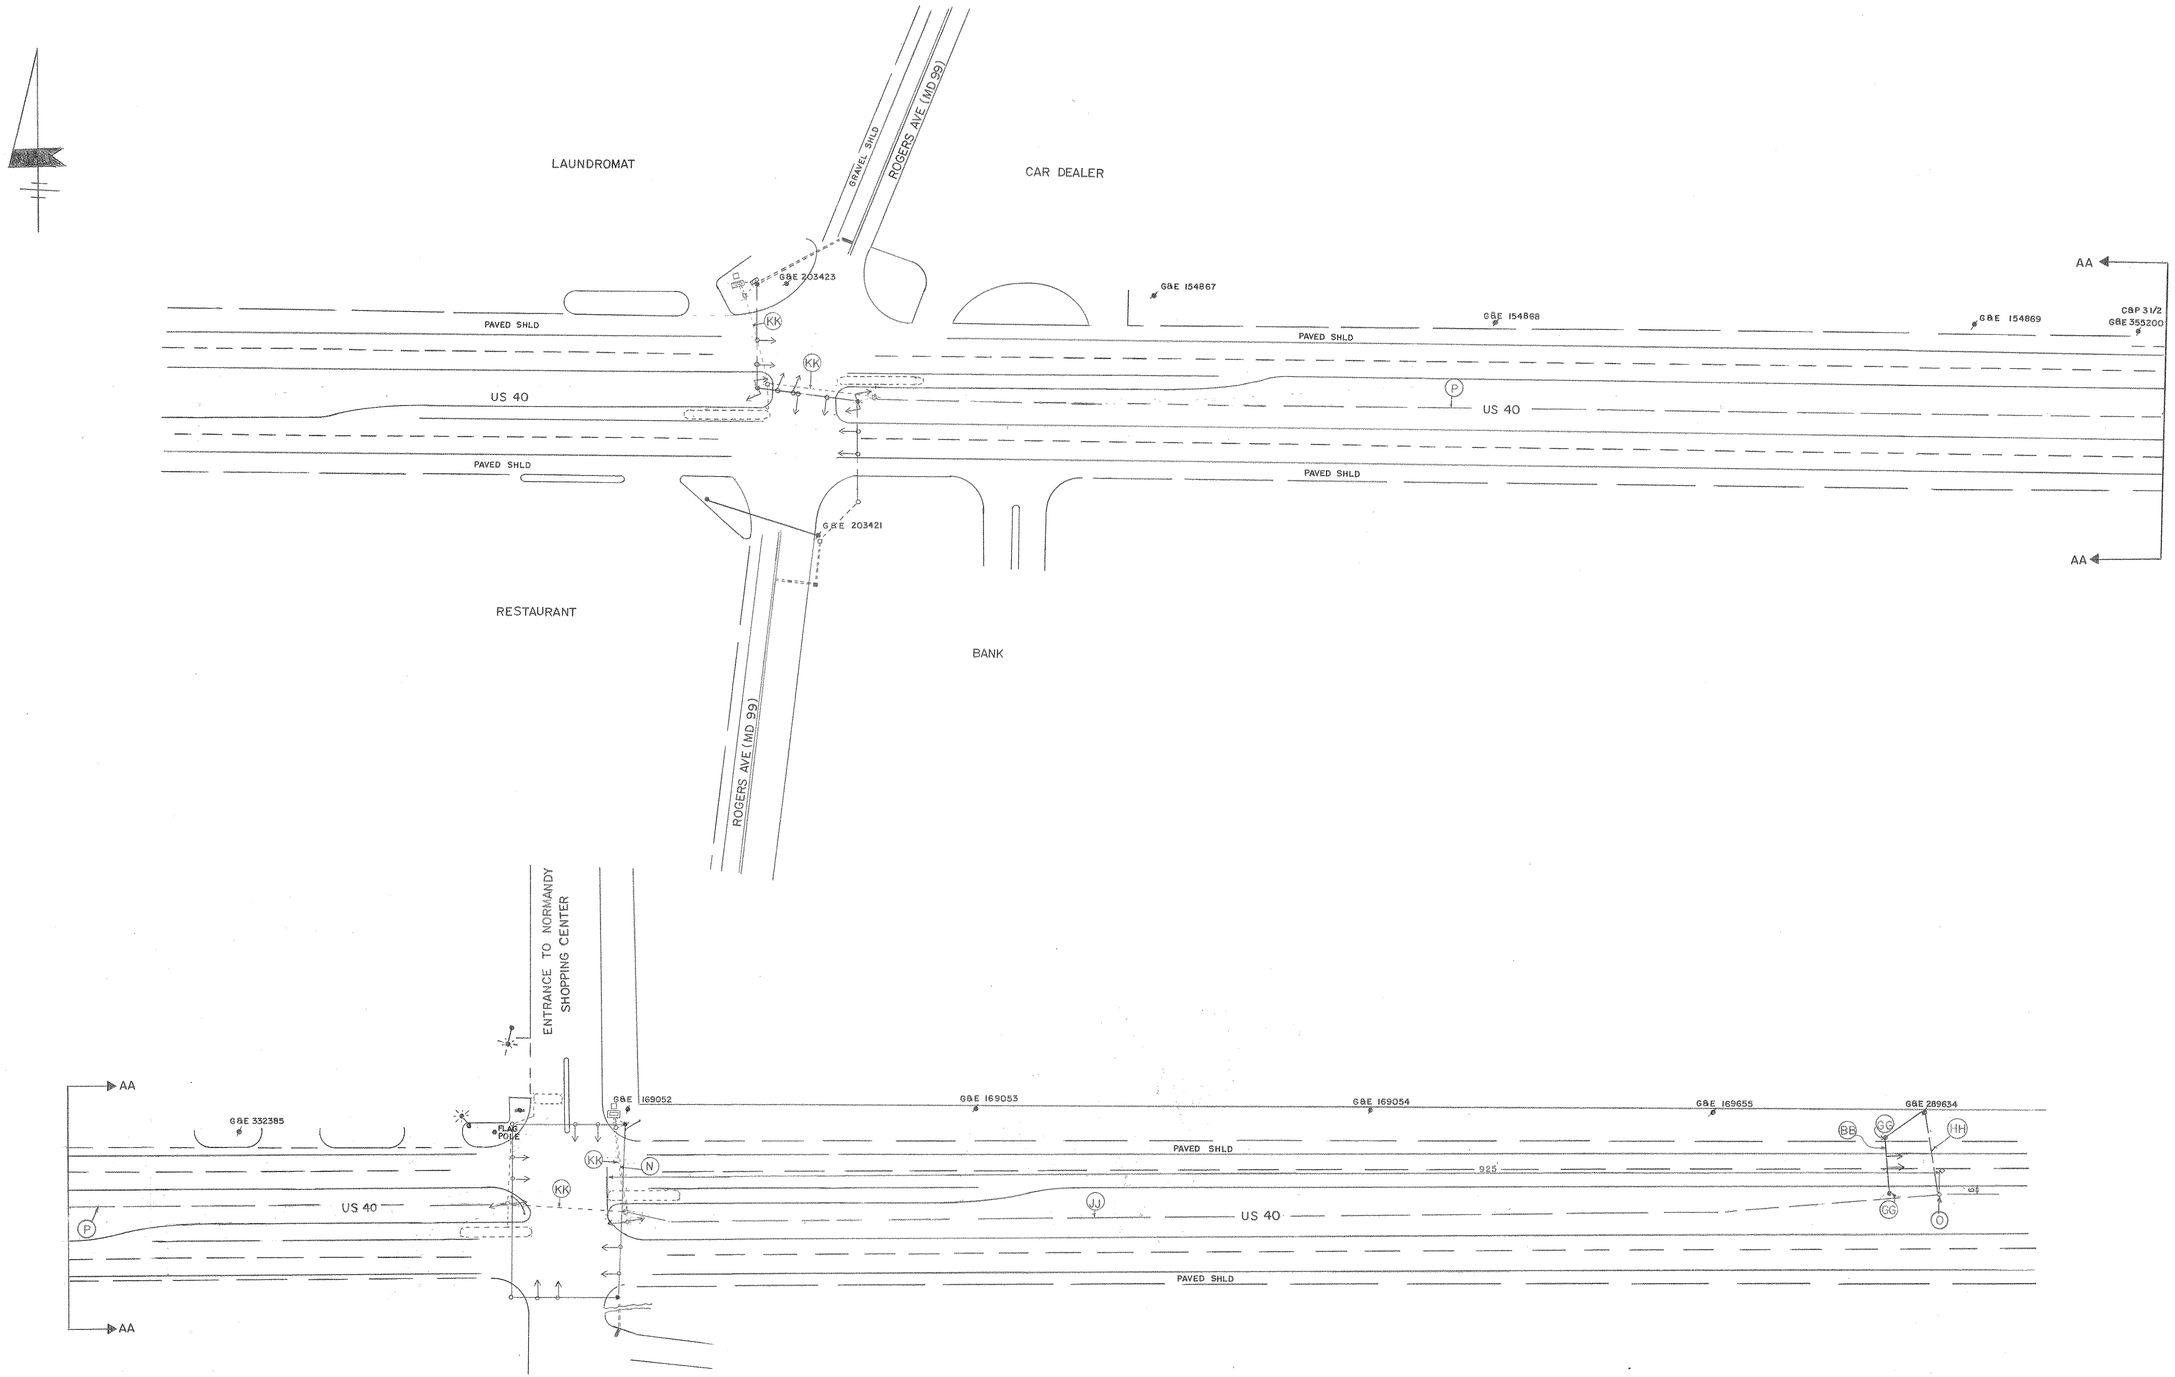

REVISIONS

Lawrence E. Elliott 3/1/72
~~APPROVAL: CHIEF - BUREAU OF TRAFFIC ENGINEERING~~ R.T.E

3-2-72
APPROVAL: ASS'T CHIEF ENGINEER
TRAFFIC SAFETY

MARYLAND STATE ROADS COMMISSION
DIVISION OF TRAFFIC SAFETY
BUREAU OF TRAFFIC ENGINEERING

US 40 - from ROGERS AVE to NORMANDY (interconnect)

DATE
SCALE 1" = 50'
DRAWN BY: T H MANK
CONTRACT NO
COUNTY HOWARD
CHECKED BY: W. F. Fitch 3-1-72

DRAWING NO. TS-491