F H WA REGION NO	STATE	FED. AID PROJ. NO	SHEET NO.	TOTAL SHEETS
3	MD.			

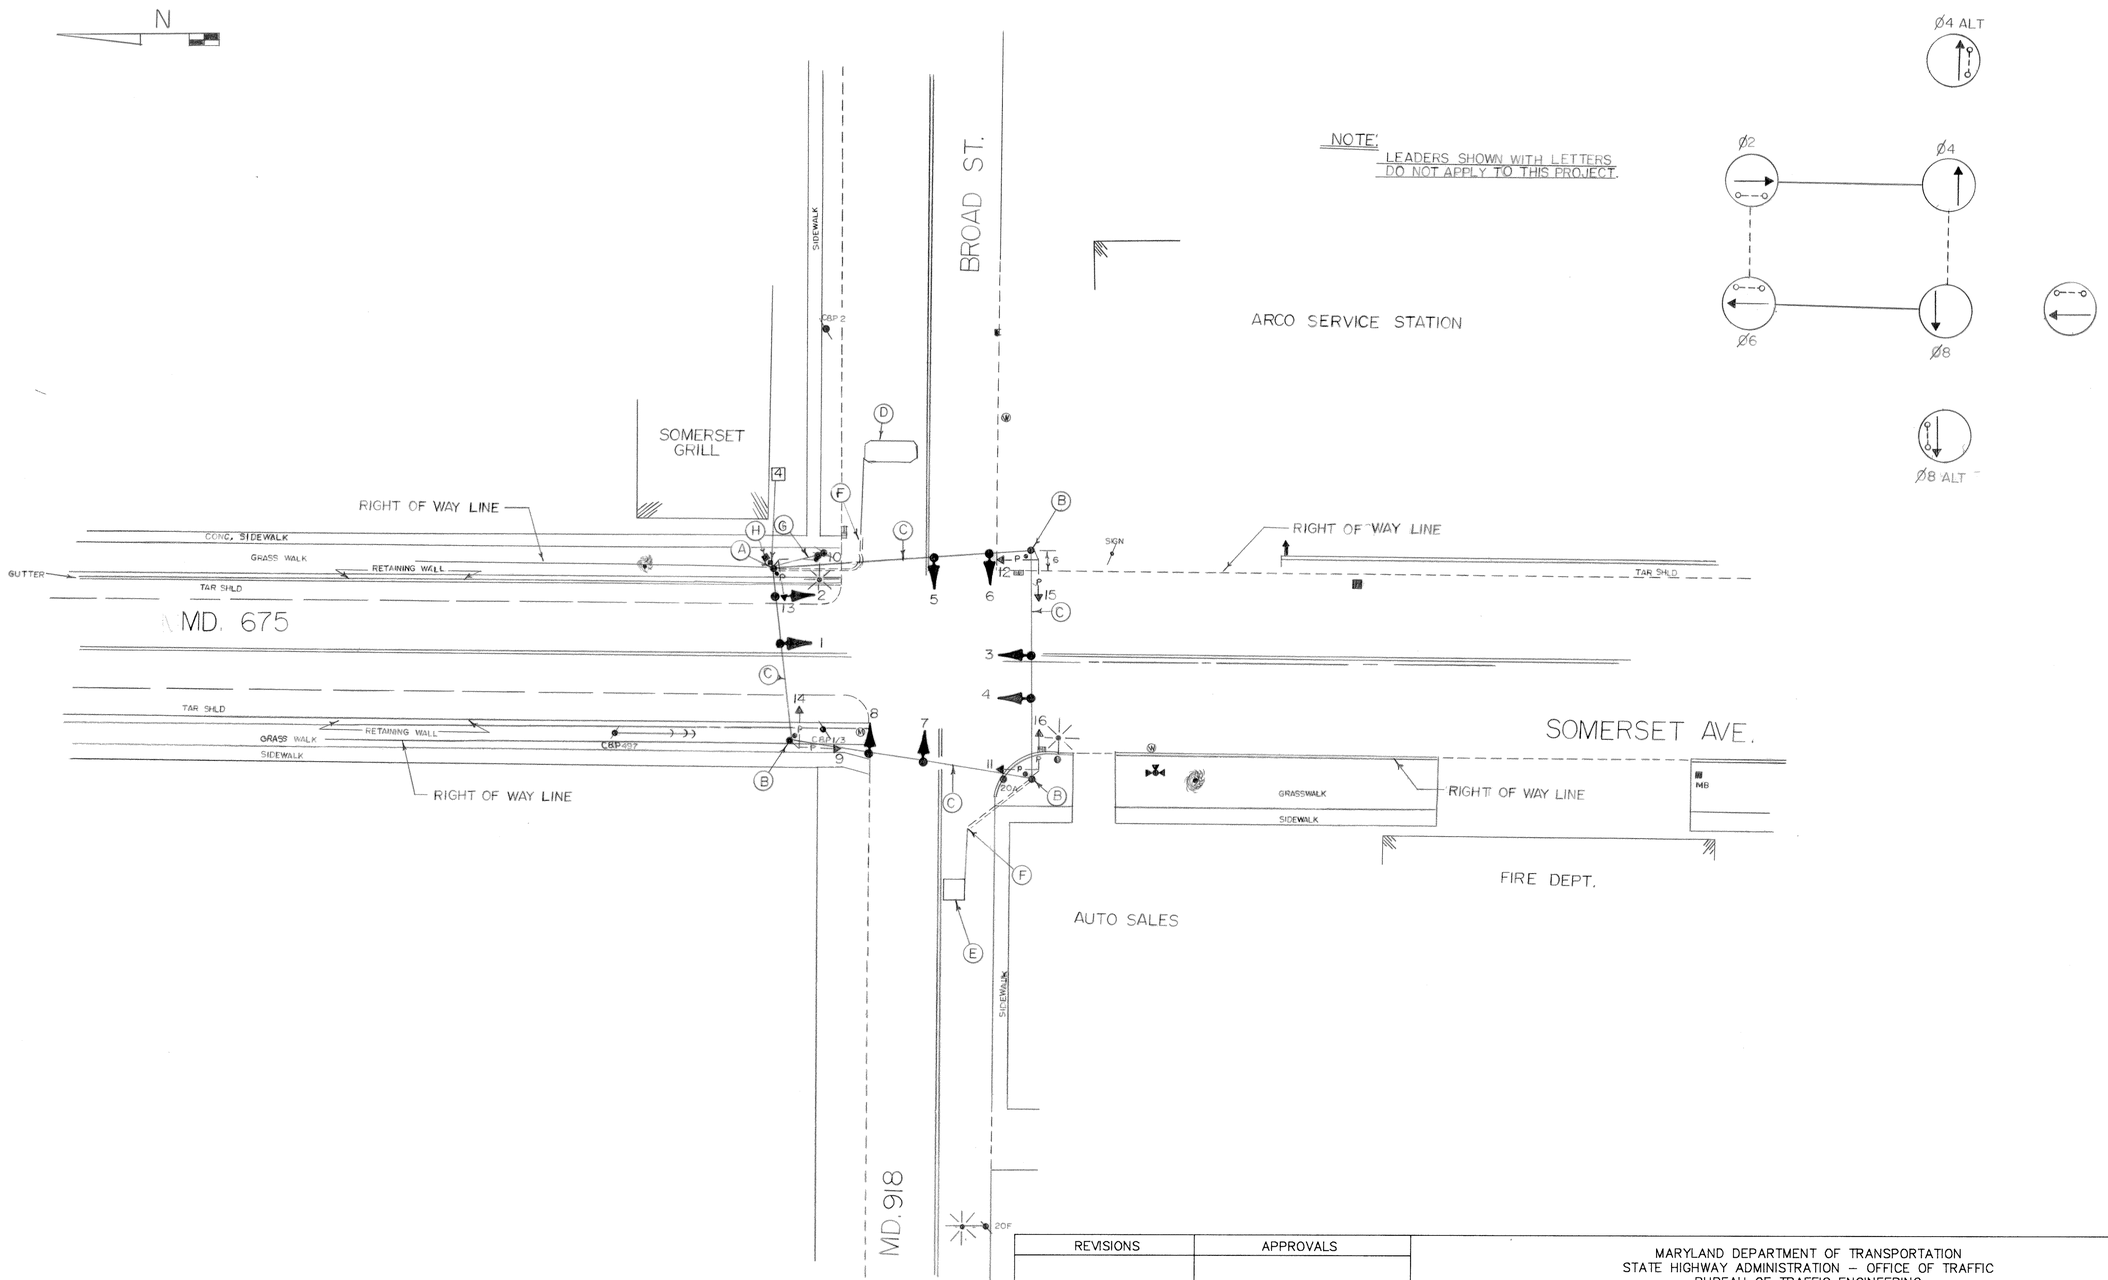

REVISIONS	APPROVALS
	CHIEF, DESIGN SECTION
	ASST. DISTRICT ENGINEER, TRAFFIC
	CHIEF, BUREAU OF TRAFFIC ENGINEERING
	DEPUTY CHIEF ENGINEER, OFFICE OF TRAFFIC

MARYLAND DEPARTMENT OF TRANSPORTATION
STATE HIGHWAY ADMINISTRATION – OFFICE OF TRAFFIC
BUREAU OF TRAFFIC ENGINEERING

DRAWN BY ROBERT LIGON
DES. BY:
CHK. BY:

MD 675 (SOMERSET AVE.) & MD. 918 (BROAD ST.)

COUNTY: SOMERSET CO.

DATE: 4-13-87
SCALE: 1"=20'-0"

F.A.P. NO.
S.H.A. NO.

TS/FILE NO. TS 503 B

SHEET NO. ___ OF ___

190675 01.61