F.H.W.A. REGION NO.	STATE	FED. AID PROJ. NO.	SHEET NO.	TOTAL SHEETS
3	MD			

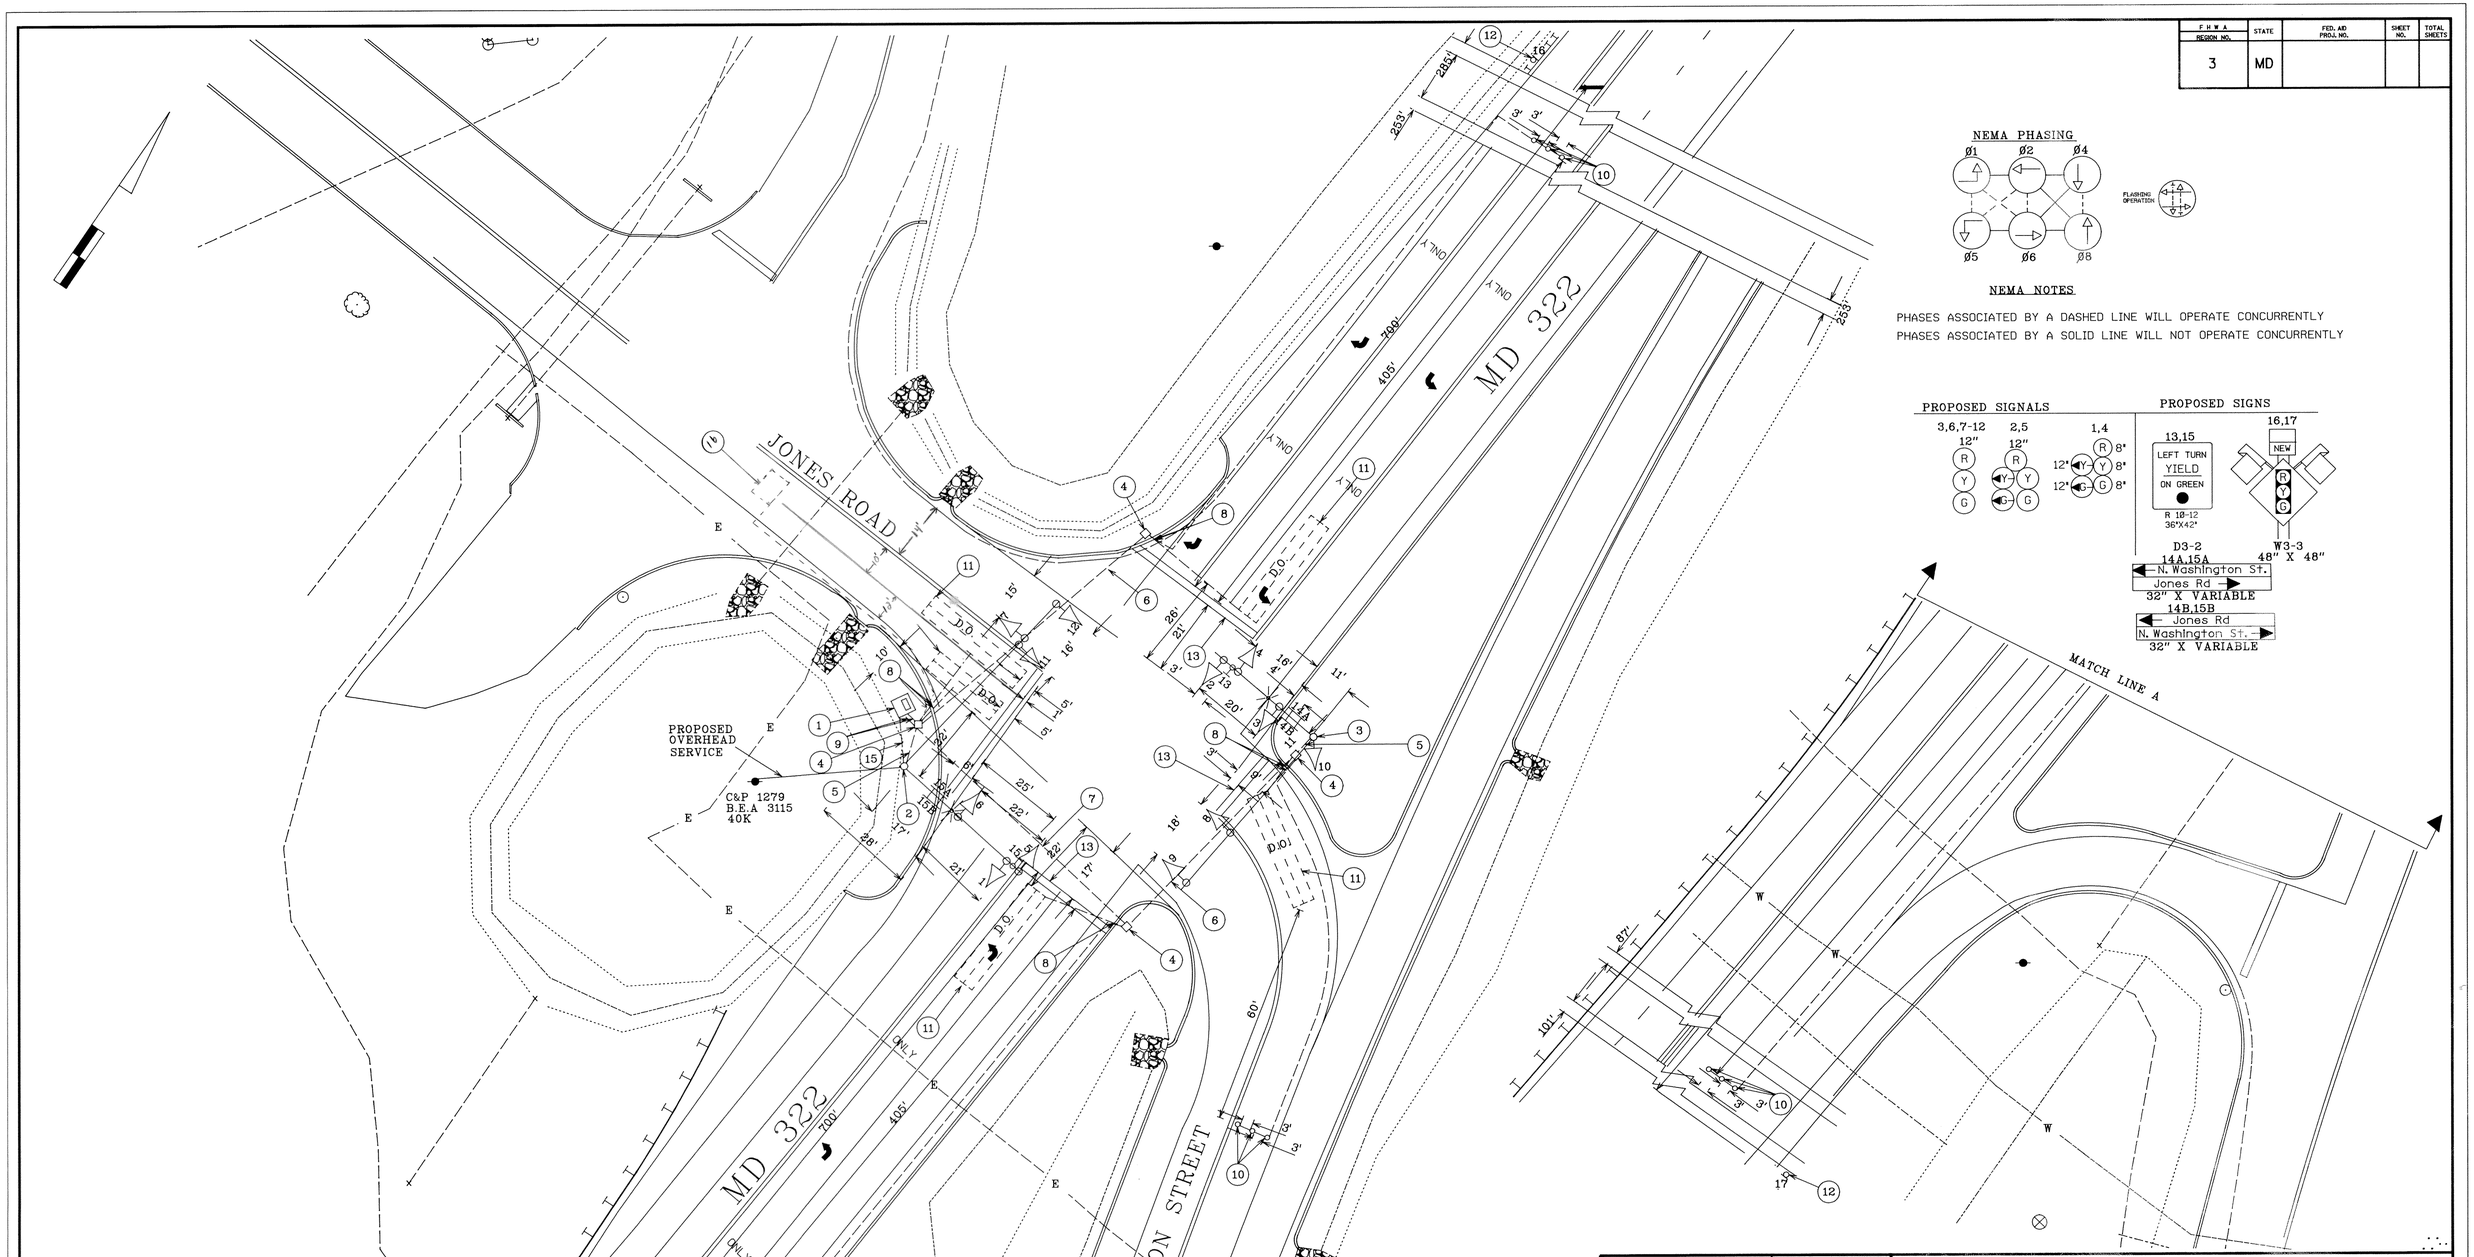

UTILITY LEGEND

G — G	GAS MAIN
W — W	WATER MAIN
S — S	SEWER MAIN
E — E	ELECTRIC CABLES
A — A	AERIAL CABLES
T — T	TELEPHONE CABLES

APPROVALS	REVISIONS
CHIEF, DESIGN SECTION	
ASST. DISTRICT ENGINEER, TRAFFIC	
CHIEF, TRAFFIC ENGINEERING DESIGN DIVISION	
DIRECTOR, TRAFFIC & SAFETY	

MARYLAND DOT - STATE HIGHWAY ADMINISTRATION

Office of Traffic & Safety

TRAFFIC ENGINEERING DESIGN DIVISION

MD 322 AND JONES RD/
N. WASHINGTON STREET

Logmile- 200322046

TS - 3330

DRAWN BY: D. DICKERSON	F.A.P. NO.	PLAN SHEET NO.:	SHEET NO.
CHECK BY:	S.H.A. NO. T 375-451-285		
SCALE: 1" - 20'	COUNTY TALBOT		OF

1:\sgn1\ha808ta\a508ss01.dgn May. 4, 1993 15:01:24

200322046

F# 58