F.H.W.A. REGION NO.	STATE	FED. AID PROJ. NO.	SHEET NO.	TOTAL SHEETS
3	MD.			

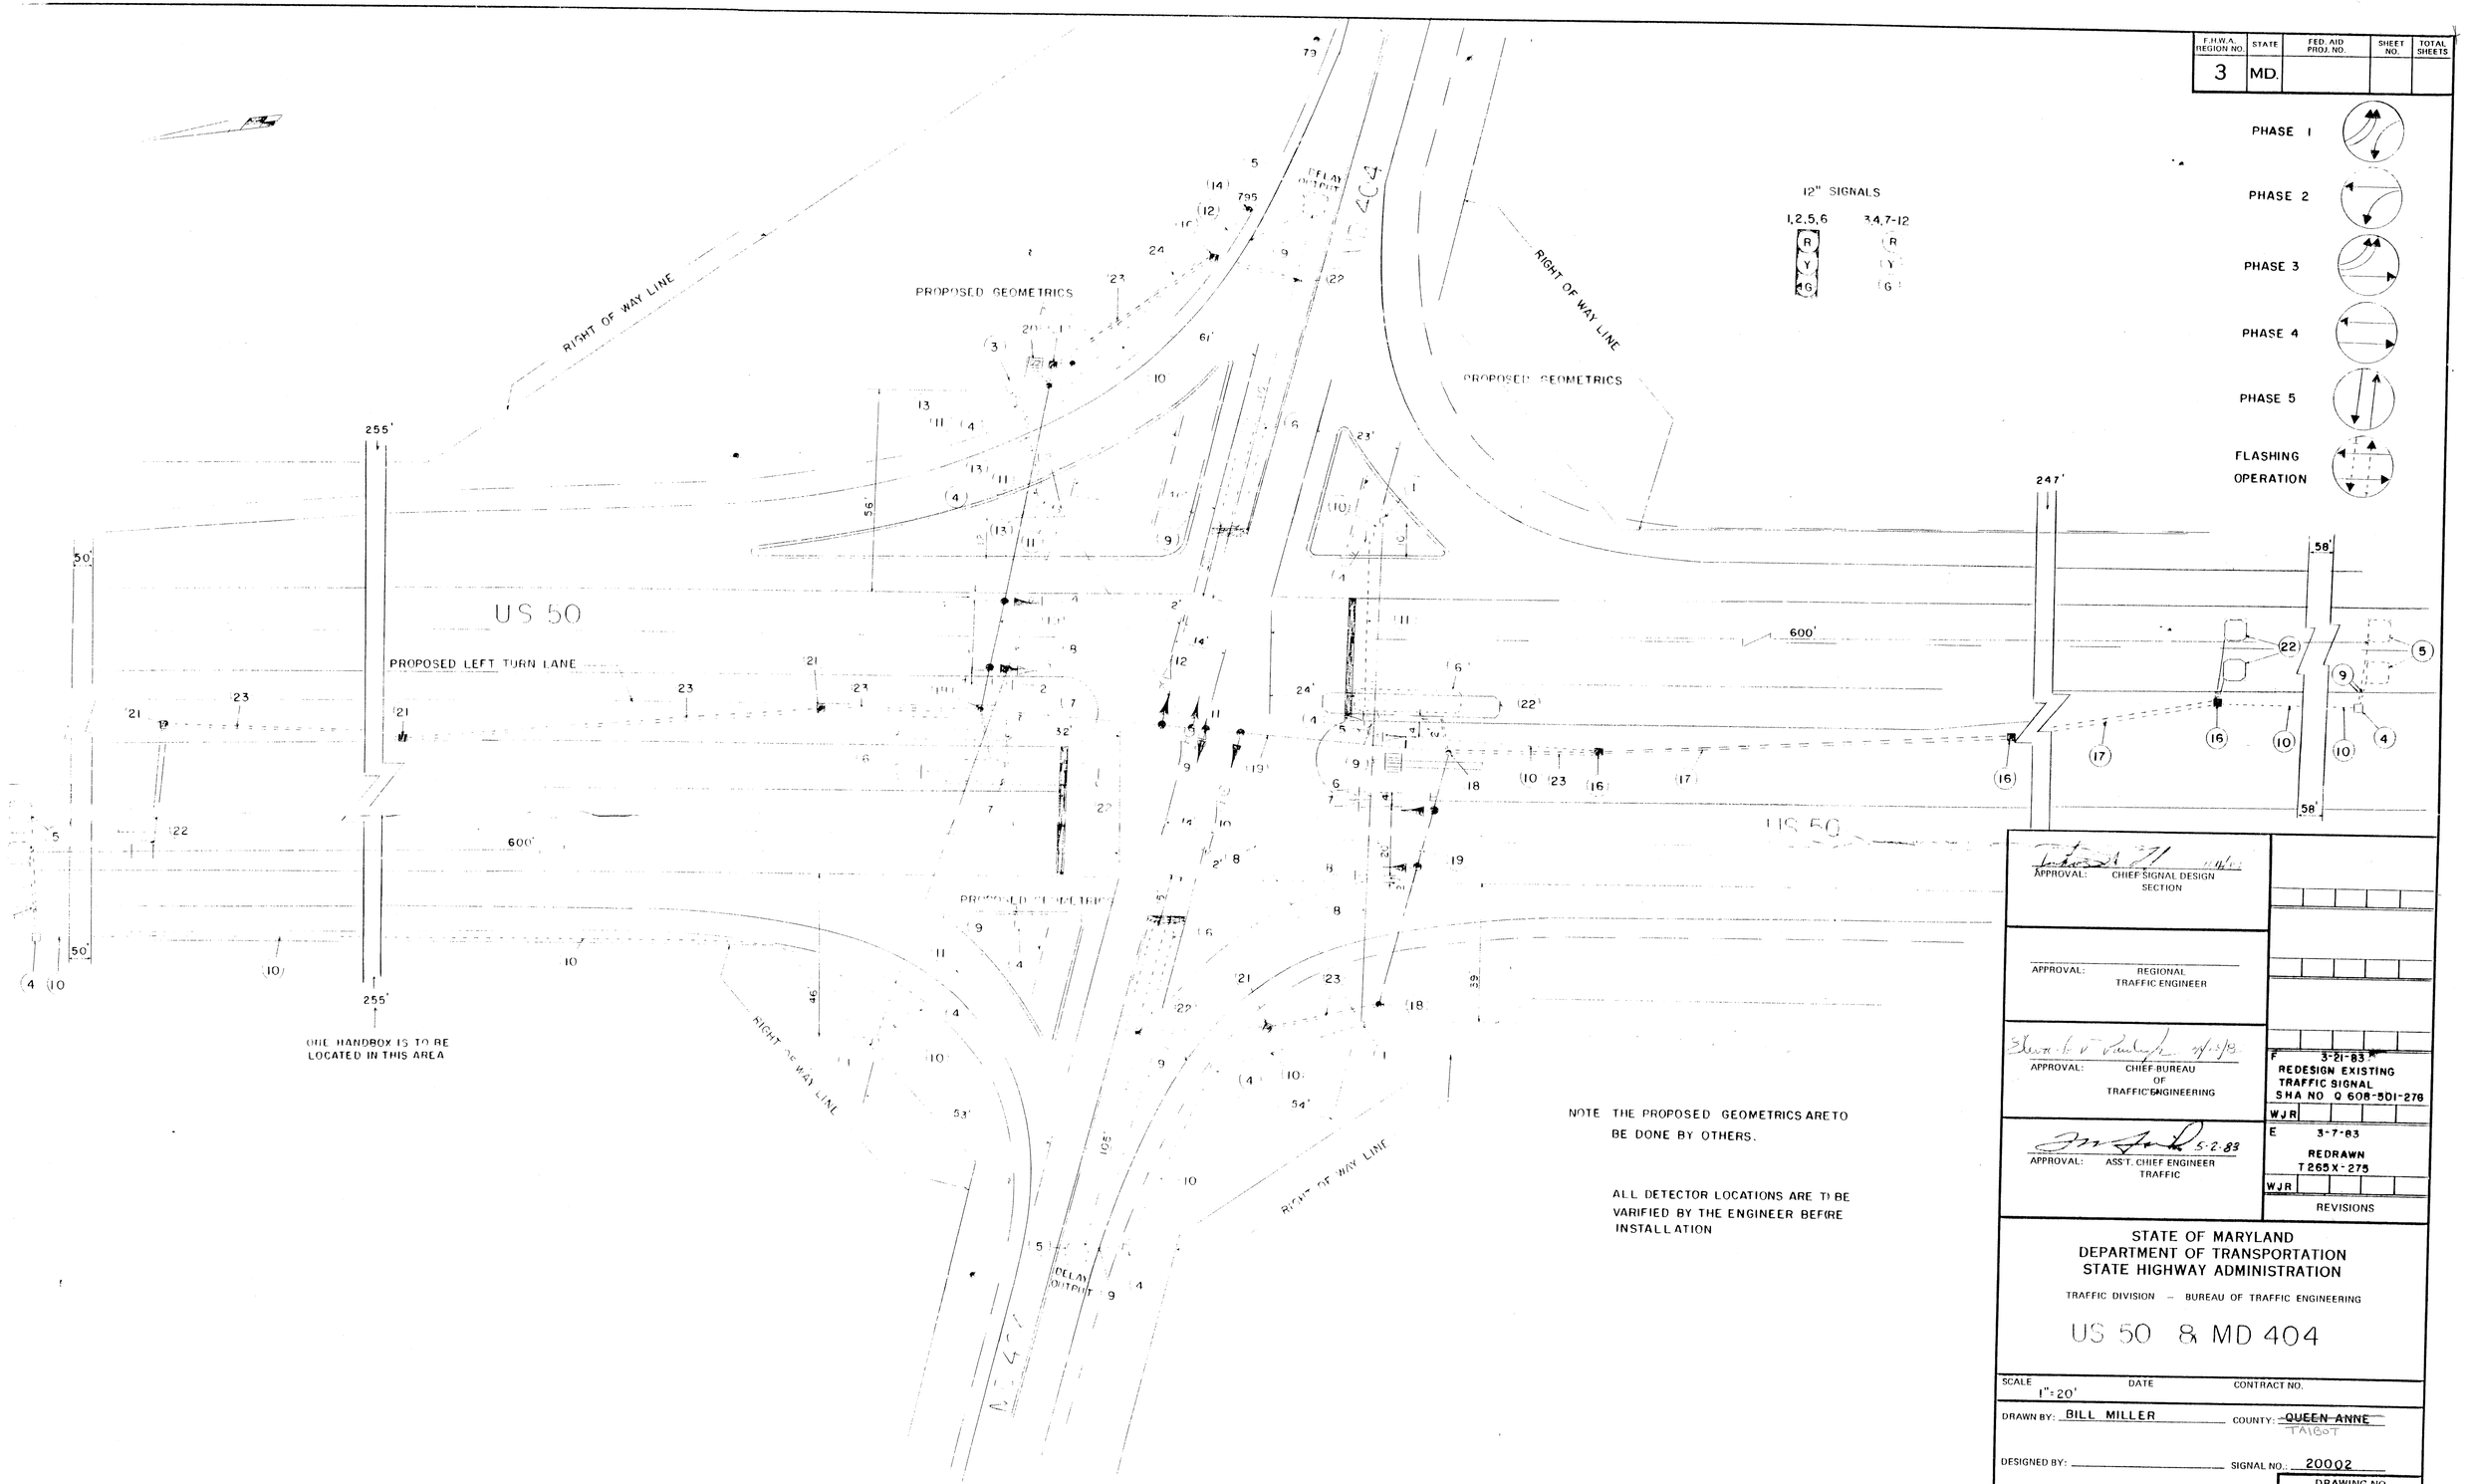

NOTE THE PROPOSED GEOMETRICS ARE TO BE DONE BY OTHERS.

ALL DETECTOR LOCATIONS ARE TO BE VARIFIED BY THE ENGINEER BEFORE INSTALLATION

APPROVAL: CHIEF SIGNAL DESIGN SECTION

APPROVAL: REGIONAL TRAFFIC ENGINEER

APPROVAL: CHIEF BUREAU OF TRAFFIC ENGINEERING

APPROVAL: ASS'T. CHIEF ENGINEER TRAFFIC 5-2-83

F 3-21-83 REDESIGN EXISTING TRAFFIC SIGNAL SHA NO Q 608-501-276 WJR

E 3-7-83 REDRAWN T265X-275 WJR

REVISIONS

STATE OF MARYLAND
DEPARTMENT OF TRANSPORTATION
STATE HIGHWAY ADMINISTRATION

TRAFFIC DIVISION – BUREAU OF TRAFFIC ENGINEERING

US 50 & MD 404

SCALE 1"=20' DATE CONTRACT NO.

DRAWN BY: BILL MILLER COUNTY: ~~QUEEN ANNE~~ TALBOT

DESIGNED BY: SIGNAL NO.: 20002

CHECKED BY:

DRAWING NO. TS-161F

20005000.00