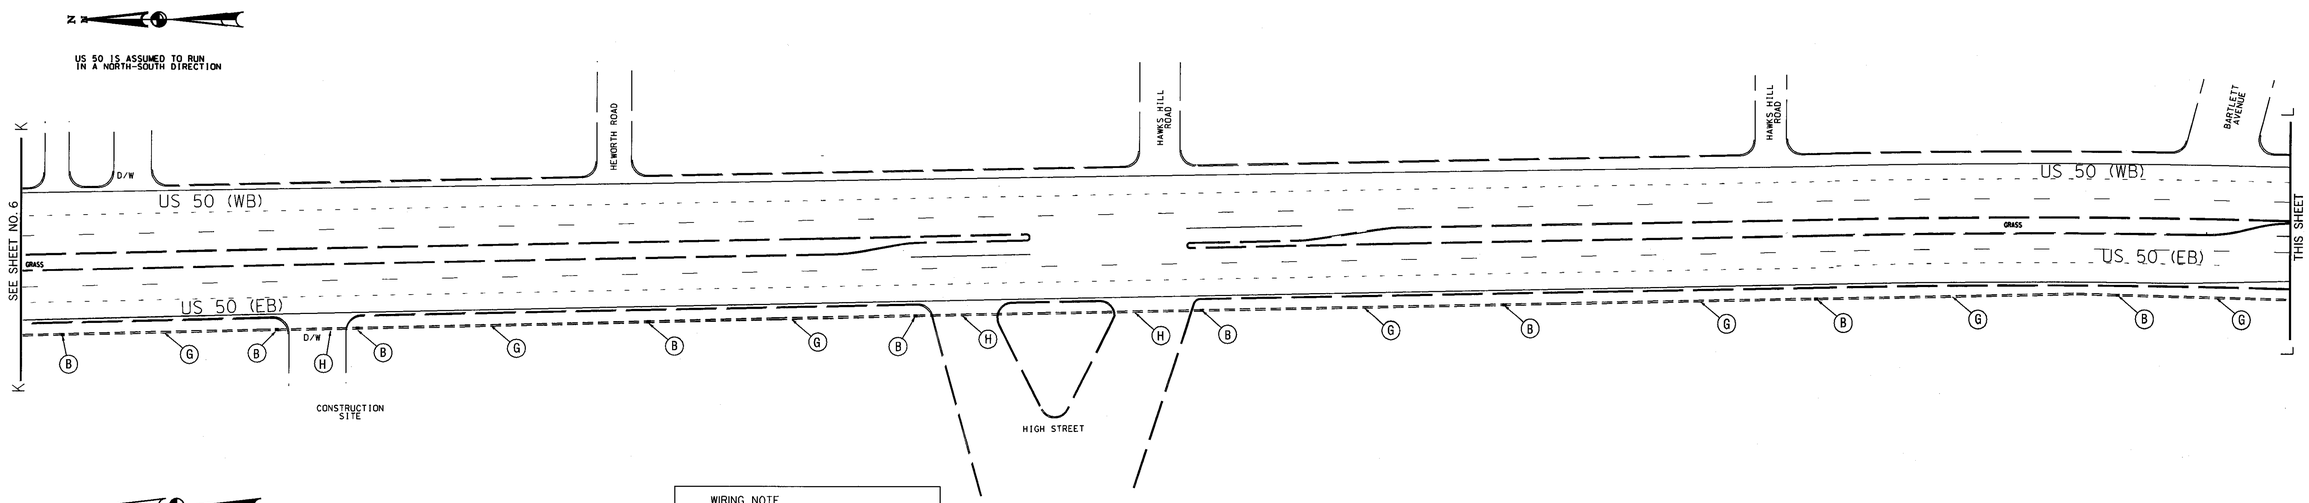

US 50 IS ASSUMED TO RUN IN A NORTH-SOUTH DIRECTION

WIRING NOTE

W - 12 PAIR COMMUNICATION CABLE JELLYFILLED (UNDERGROUND) CONTINUES ALONG THIS SHEET.

CONSTRUCTION DETAILS FOR SHEET 7 OF 8

B. FURNISH AND INSTALL HANDHOLE.

G. FURNISH AND INSTALL 3" SCHEDULE 80 RIGID PVC ELECTRICAL CONDUIT - TRENCHED.

H. FURNISH AND INSTALL 4" SCHEDULE 80 RIGID PVC ELECTRICAL CONDUIT - BORED.

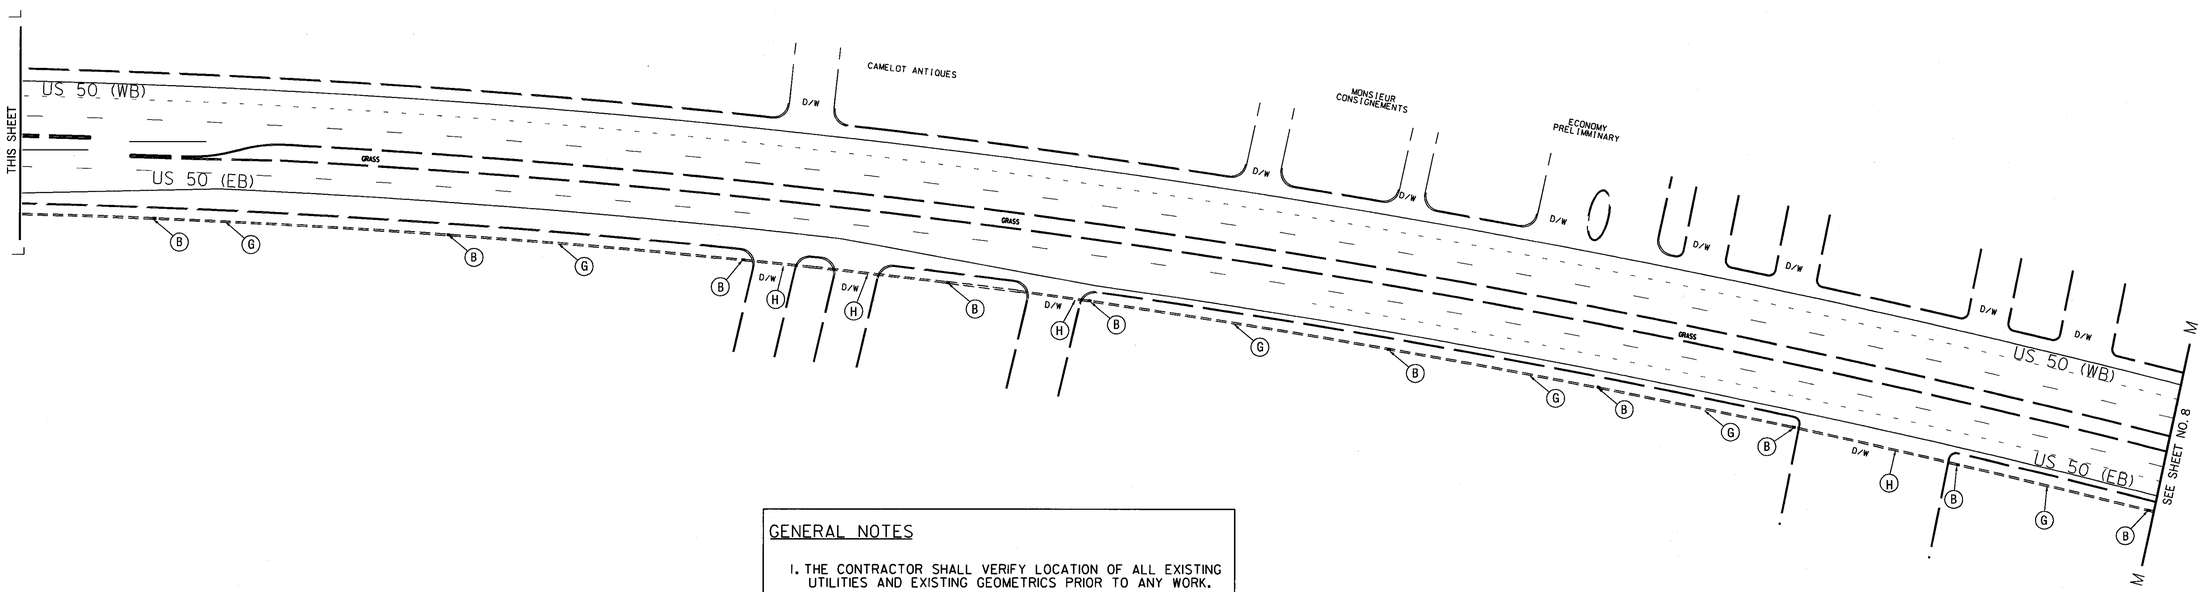

GENERAL NOTES

1. THE CONTRACTOR SHALL VERIFY LOCATION OF ALL EXISTING UTILITIES AND EXISTING GEOMETRICS PRIOR TO ANY WORK.
2. THE CONTRACTOR IS TO NOTIFY MISS UTILITIES PRIOR TO THE INSTALLATION OF NEW CONDUIT.

UTILITY LEGEND

G — G	GAS MAIN
W — W	WATER MAIN
S — S	SEWER MAIN
E — E	ELECTRIC CABLES
A — A	AERIAL CABLES
T — T	TELEPHONE CABLES
BC	BURIED CABLES
SD	STORM DRAIN

CENTURY ENGINEERING, INC.
CONSULTING ENGINEERS – PLANNERS
32 WEST ROAD
TOWSON, MARYLAND 21204

RJM ENGINEERING, INC.
CONSULTING ENGINEERS
COLUMBIA, MARYLAND

MARYLAND DOT - STATE HIGHWAY ADMINISTRATION
Office of Traffic & Safety
TRAFFIC ENGINEERING DESIGN DIVISION

US 50 INTERCONNECT PROJECT
FROM MD309 TO DUTCHMANS LANE

SHA#: TAN0065W651 TOD#: AT5665-06

DRAWN BY:	DS/EMM	F.A.P. NO.		TS NO. 1355 I/C-7	SHEET NO.
CHECKED BY:	EMM/TH	S.H.A. NO.	AT5665185		
SCALE:	1" = 50'	COUNTY:	TALBOT	T.I.M.S. NO. G609	07 OF 08
DATE:	10/29/2004	LOG MILE:	20005008.72 TO 12.38		

o:*TRANSDWG*22171*TASK 57*G609 ICP07 US50.dgn 11/1/2004