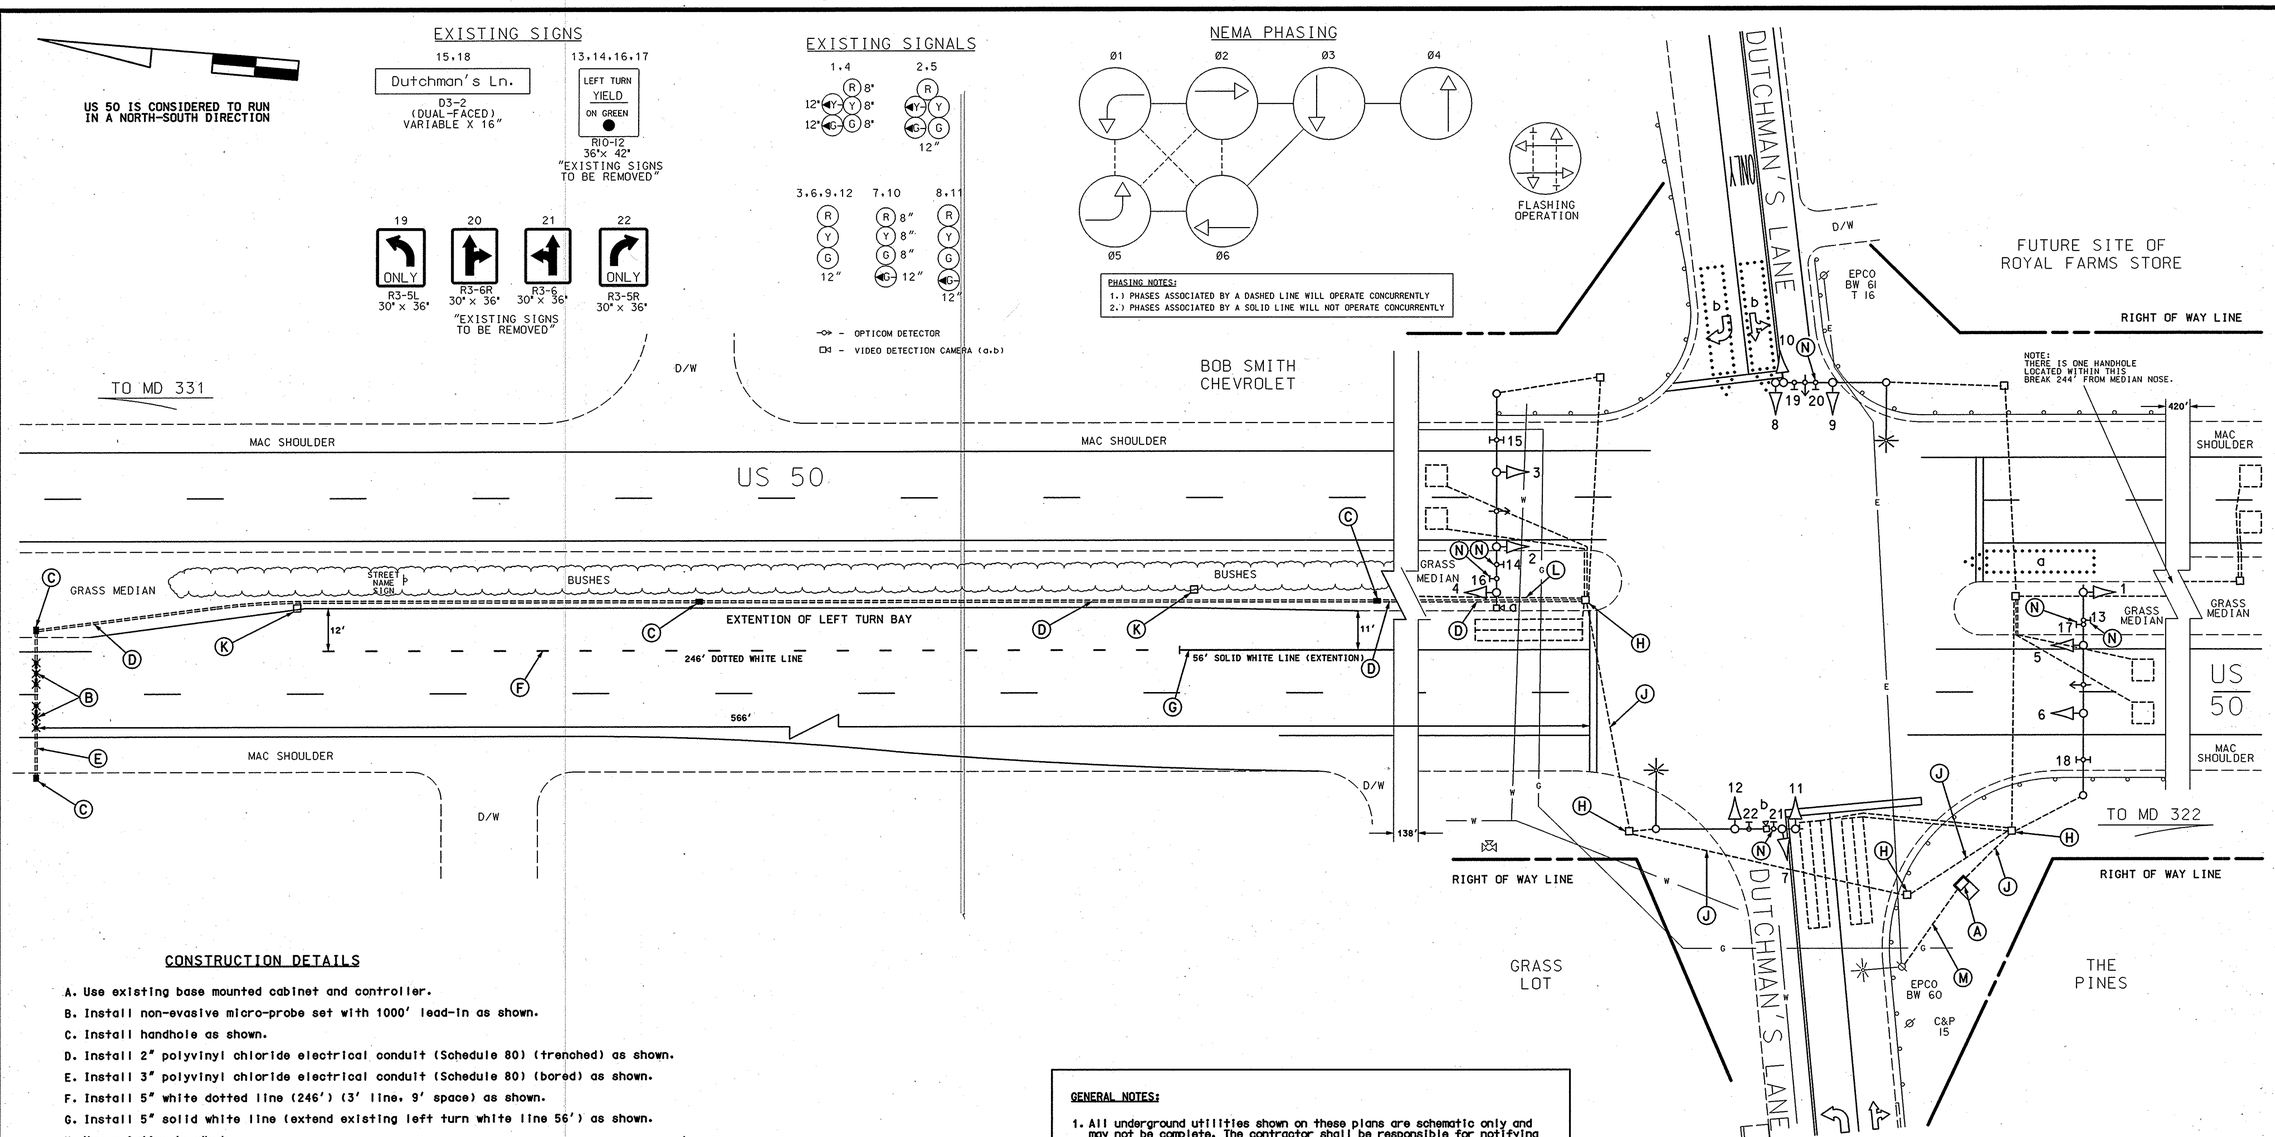

CONSTRUCTION DETAILS

A. Use existing base mounted cabinet and controller.
B. Install non-evasive micro-probe set with 1000' lead-in as shown.
C. Install handhole as shown.
D. Install 2" polyvinyl chloride electrical conduit (Schedule 80) (trenched) as shown.
E. Install 3" polyvinyl chloride electrical conduit (Schedule 80) (bored) as shown.
F. Install 5" white dotted line (246') (3' line, 9' space) as shown.
G. Install 5" solid white line (extend existing left turn white line 56') as shown.
H. Use existing handhole.
J. Use existing conduit.
K. Handhole to be removed by the roadway contractor.
L. Cap and abandon existing conduit.
M. Existing underground service to be maintained by Easton Power Company.
N. Existing signs to be removed.

GENERAL NOTES:

1. All underground utilities shown on these plans are schematic only and may not be complete. The contractor shall be responsible for notifying "MISS UTILITY" prior to construction so that all utilities may be located in the field. If the contractor perceives that a conflict between the utilities and the traffic signal will occur, the contractor shall notify the project engineer immediately so that the conflict may be resolved.
2. All pavement markings detailed are proposed and are to be installed in accordance with SHA standards.
3. The contractor shall remove all unused wiring.

GEOMETRIC LEGEND
PROPOSED
EXISTING

LEGEND OF UNDERGROUND AND OVERHEAD UTILITIES
AERIAL CABLE — A — A —
ELECTRIC — E — E —
TELEPHONE — T — T —
GAS — G — G —
SEWER — S — S —
WATER — W — W —
CABLE TV — TV — TV —

REVISION "F"
STREET TRAFFIC STUDIES, LTD.
400 Crain Hwy. NW, Glen Burnie, MD 21061
Ph (410) 590-5500
Fax (410) 590-6637
4702d.dgn D6-5

APPROVALS
TEAM LEADER
ASST. DIV. CHIEF
DIVISION CHIEF
OFFICE DIRECTOR
ORIGINAL ON FILE

REVISIONS
F INSTALL MICRO-PROBES DUE TO GEOMETRIC CHANGES SHA NO.: TA4265187 11-16-2006
JWA 4-2006
D INSTALL SIDE STREET SPLIT PHASE SHA NO.: OT19991
DBD DAZ BRK TH
C ASBUILT SHA NO.: 10-13-1997
RRZ

PLOTTED: $DATETIME$
FILE: $FILE$

SHA
STATE OF MARYLAND
DEPARTMENT OF TRANSPORTATION
STATE HIGHWAY ADMINISTRATION

US 50 AND DUTCHMANS LANE

EASTON, MARYLAND

SCALE 1"= 20' DATE 12-30-1990 CONTRACT NO. 23855T2508332

DESIGNED BY
DRAWN BY BRUCE THOMPSON
CHECKED BY
F.A.P. NO.
COUNTY TALBOT
LOGMILE 20005012.51
TIMS NO. G570
TOD NO.

TS NO. 348F | DRAWING NO. OF | SHEET NO. 33 OF 49

DRILL HOLES
DRILL HOLES
DRILL HOLES
BORDER REV: DATE: June 1, 2004