DRILL HOLES

BORDER REV: DATE: June 1, 2004

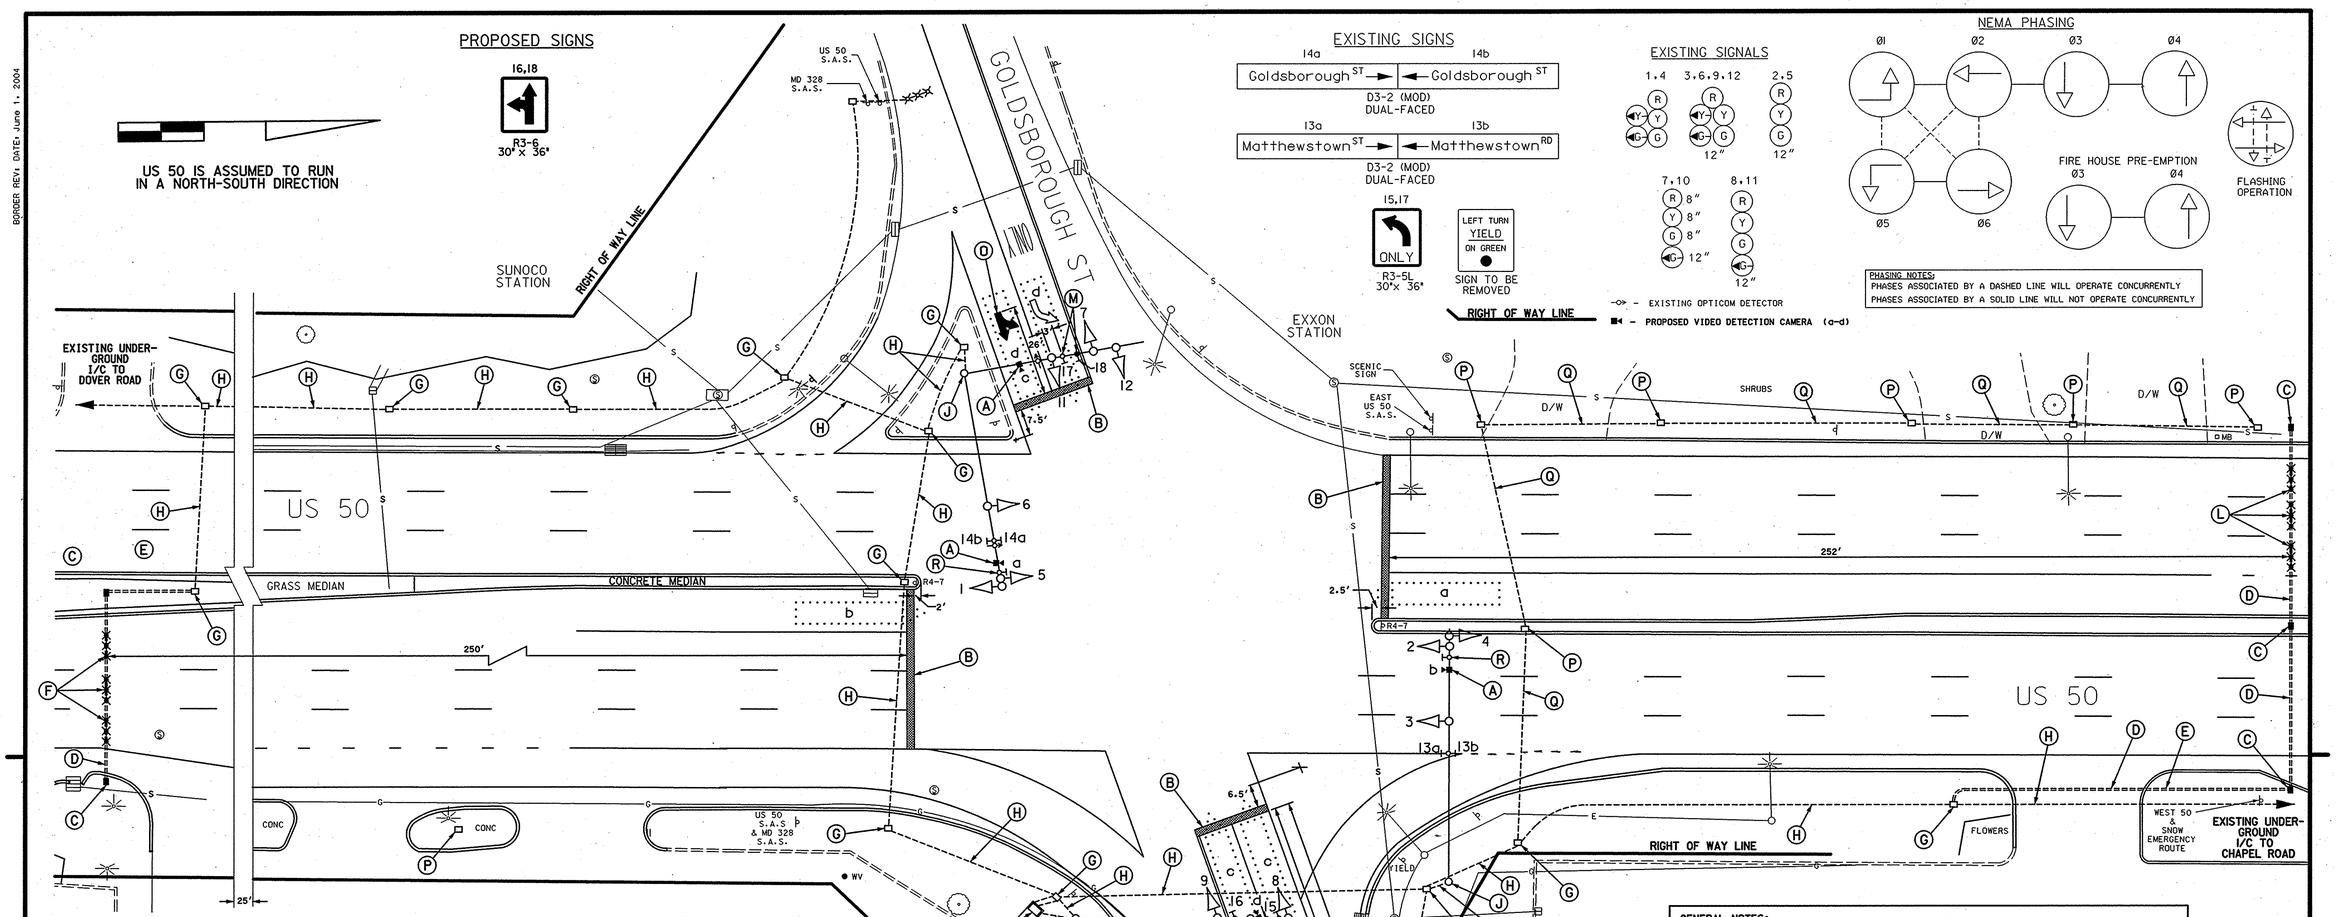

CONSTRUCTION DETAILS

A. Use existing mast arm and install video detection camera on it.

B. Install 24" white heat applied preformed theroplastic pavement marking (Stopline).

C. Install handhole.

D. Install 3" polyvinyl chloride electrical conduit (Schedule 80) (bored).

E. Install 3" polyvinyl chloride electrical conduit (Schedule 80) (trenched).

F. Install non-invasive micro loop probe set with 500' lead in cable.

G. Use existing handhole.

H. Use existing conduit.

J. Use existing Mast Arm pole.

K. Use existing cabinet and controller.

L. Install non-invasive micro loop probe set with 1000' lead in cable.

M. Contractor shall relocate sign #17 to new location on mast arm and install proposed sign #18 to sign #17 prior location.

N. Contractor shall install overhead sign as shown.

O. Contractor shall install proposed pavement marking as shown.

P. Contractor shall abandon existing handhole.

Q. Contractor shall abandon existing conduit.

R. Contractor shall remove existing overhead sign.

S. Existing overhead electric service to be maintained by Easton Power Company.

GENERAL NOTES:

1. The loop detectors and conduit are to be installed prior to the installation of the final pavement and pavement markings.
2. All underground utilities shown on these plans are schematic only and may not be complete. The contractor shall be responsible for notifying "MISS UTILITY" prior to construction so that all utilities may be located in the field. If the contractor perceives that a conflict between the utilities and the traffic signal will occur, the contractor shall notify the project engineer immediately so that the conflict may be resolved.
3. All pavement markings detailed are proposed and are to be installed in accordance with SHA standards. Refer to Pavement Marking Plans for additional details.
4. The Contractor shall remove all unused wiring.

GEOMETRIC LEGEND

PROPOSED
EXISTING

LEGEND OF UNDERGROUND AND OVERHEAD UTILITIES

AERIAL CABLE	A	A
ELECTRIC	E	E
TELEPHONE	T	T
GAS	G	G
SEWER	S	S
WATER	W	W
CABLE TV	TV	TV

STREET TRAFFIC STUDIES, LTD.
400 Crain Hwy. NW.
Glen Burnie, MD 21061
Ph (410) 590-5029
Fax (410) 590-5037

4702a.DGN D6-5

APPROVALS	
TEAM LEADER	ORIGINAL ON FILE
ASST. DIV. CHIEF	
DIVISION CHIEF	
OFFICE DIRECTOR	

REVISIONS			
D	INSTALL VIDEO DETECTION & INSTALL MICRO-PROBES ON US 50 SHA NO. AW1404A051	11-16-2006	
JWA			
B	ASBUILT SHA NO. AW1014A51	11-19-97	
RRZ			
A	REPLACE LOOP DETECTORS SHA NO. AW 678-501-085	7-26-1983	
TMZ			

PLOTTED: $DATETIME$
FILE: $FILE$

STATE OF MARYLAND
DEPARTMENT OF TRANSPORTATION
STATE HIGHWAY ADMINISTRATION

US 50 AND MD 328 (MATTHEWSTOWN RD) / GOLDSBOROUGH ST

EASTON, MARYLAND

SCALE 1"= 20' DATE 3-23-1978 CONTRACT NO.

DESIGNED BY B.THOMPSON
DRAWN BY B.THOMPSON
CHECKED BY
F.A.P. NO.

COUNTY TALBOT
LOGMILE 2000501I.I5
TIMS NO. G570
TOD NO.

TS NO. 532D | DRAWING NO. | OF | SHEET NO. 36 OF 49

DRILL HOLES

DRILL HOLES

...\4000 S\V02\4702a.dgn Jan. 06, 2006 10:58:50